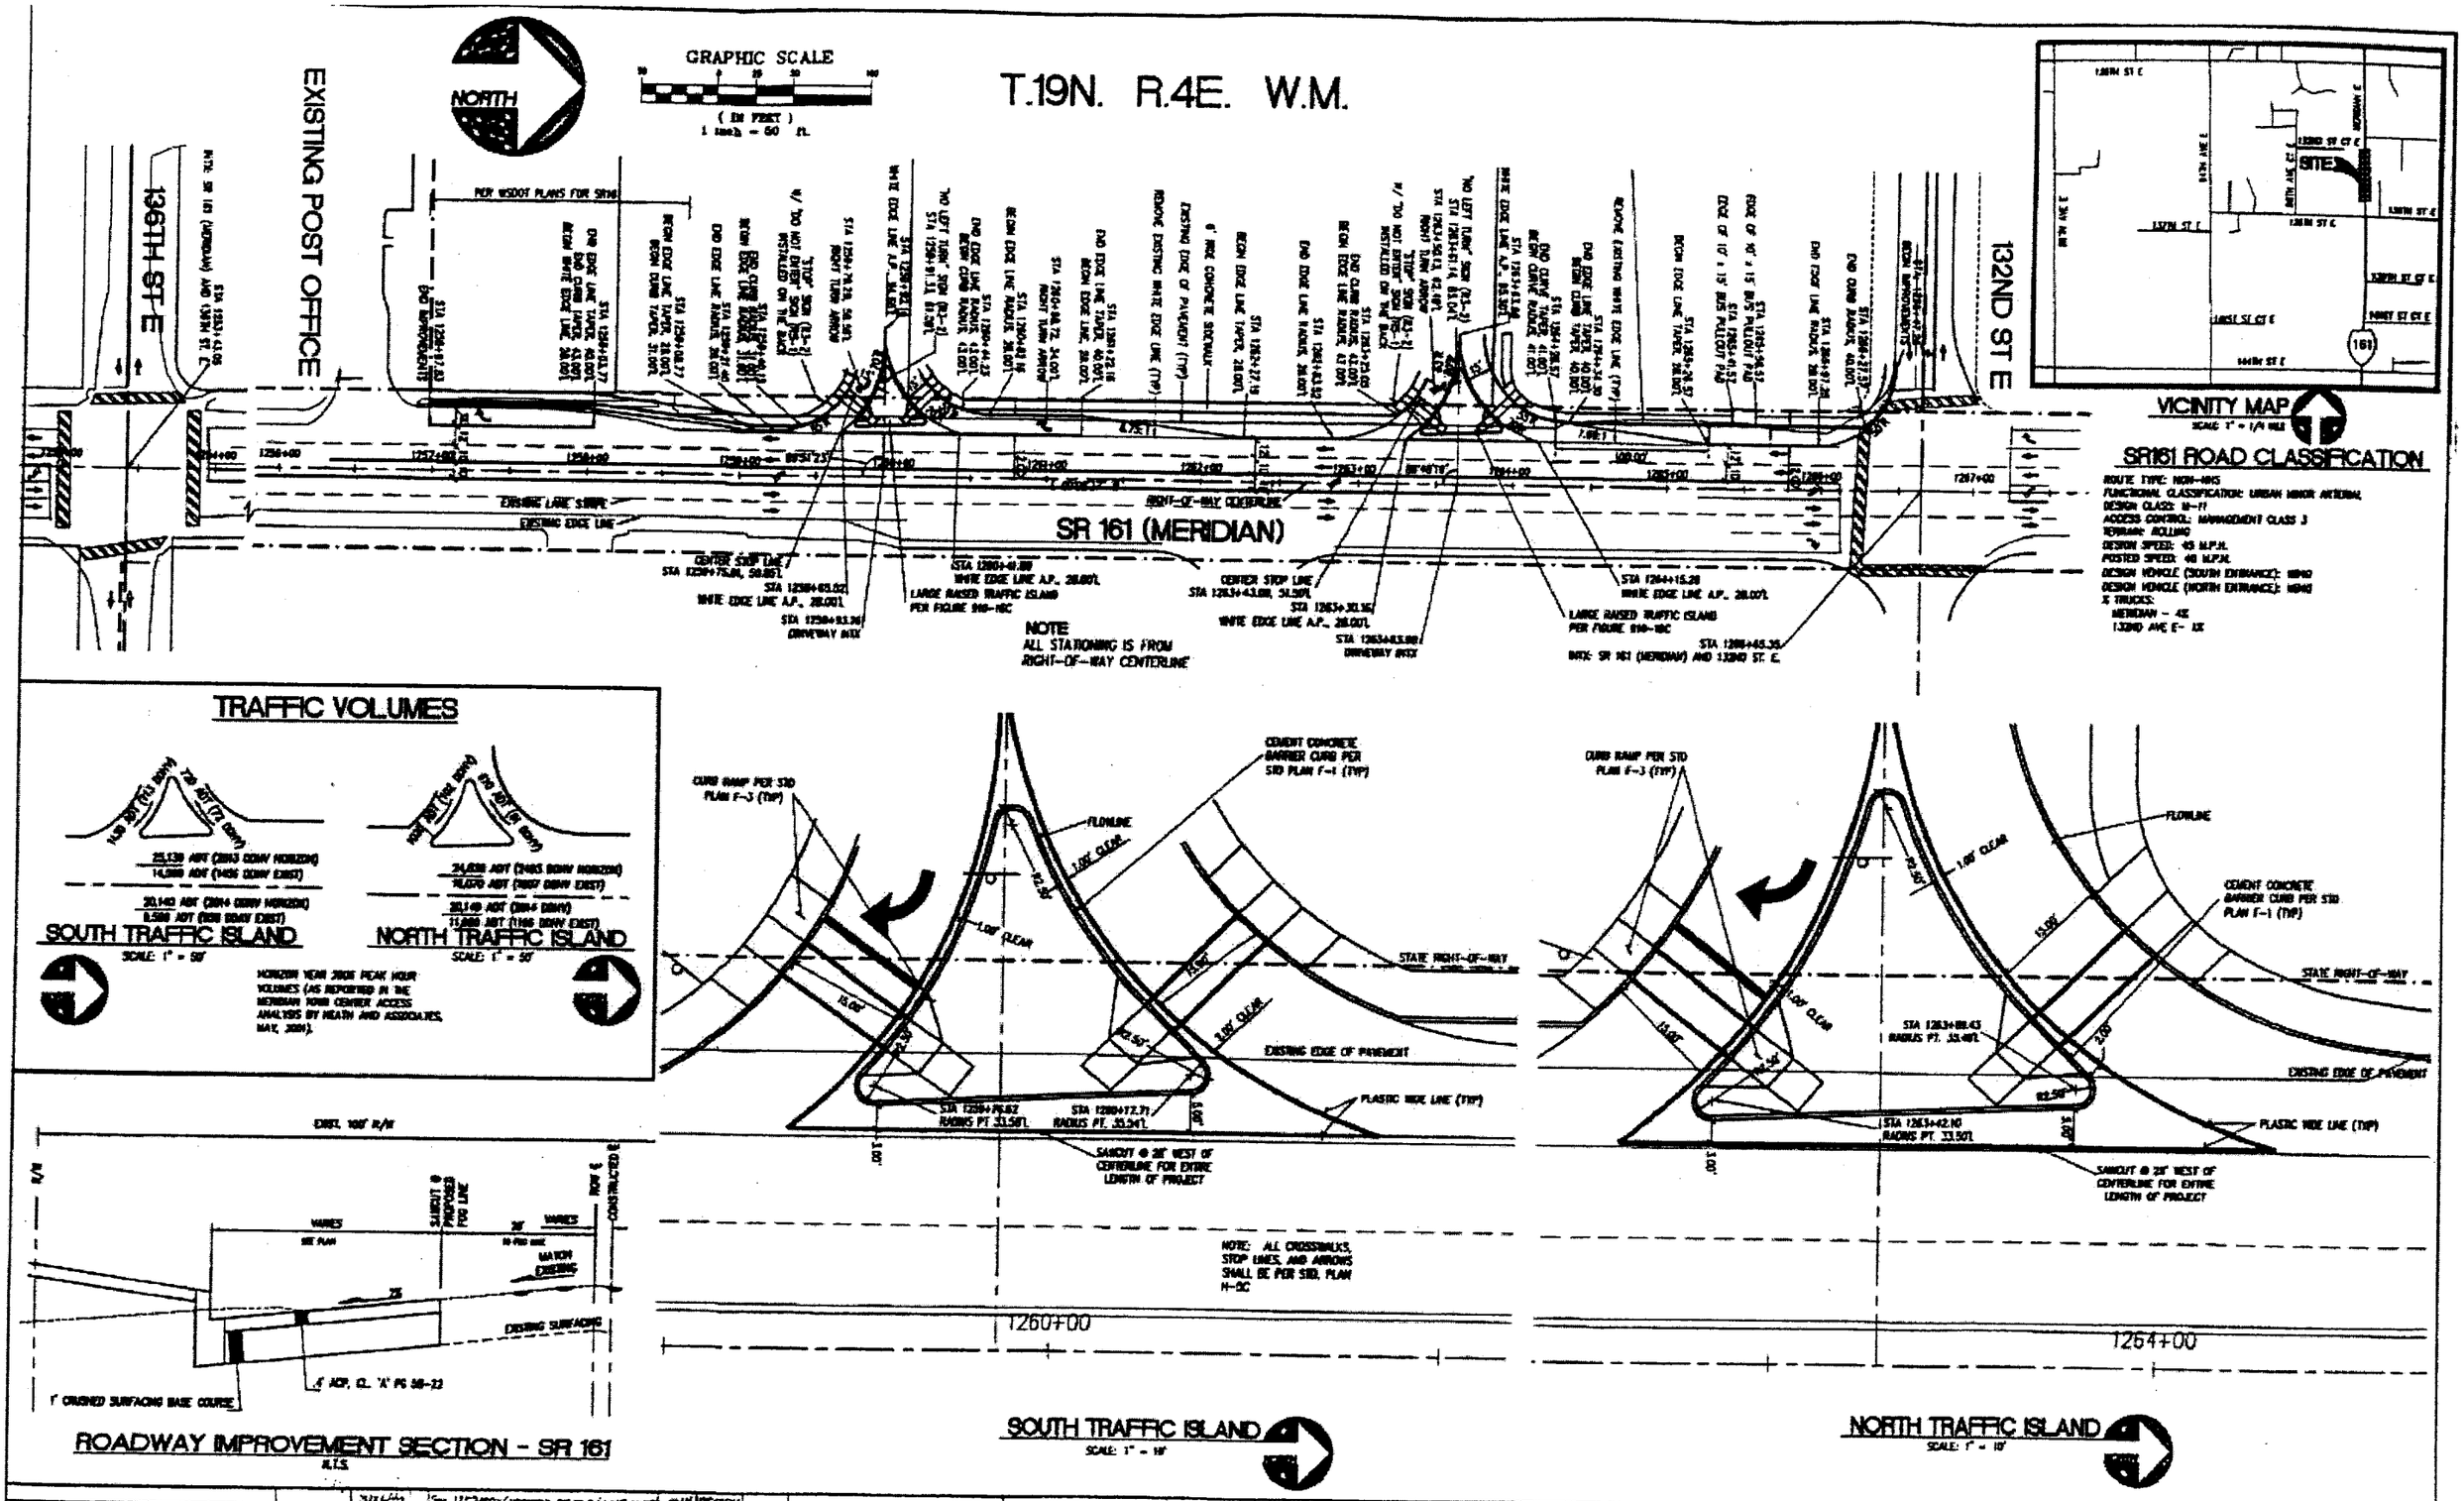

DESIGNED BY:				REGION NO.	STATE	FED. AID PROJ. NO.
ENTERED BY:					WA	
CHECKED BY:				JOB NUMBER 26787	3/15/02 GEOMETRICS APPROVED	OLYMPIC REGION ASSISTANT ADMINISTRATOR FOR PROJECT DEVELOPMENT
PROJ. ENGR.:				CONTRACT NO.	GEOMETRICS APPROVED IN STATE RIGHT OF WAY ONLY	
REGIONAL ADM.:						
	DATE	DATE	REVISION	BY		

Washington State Department of Transportation

EXAMPLE 1-1

PLAN FOR APPROVAL

26787

SHEET OF SHEETS