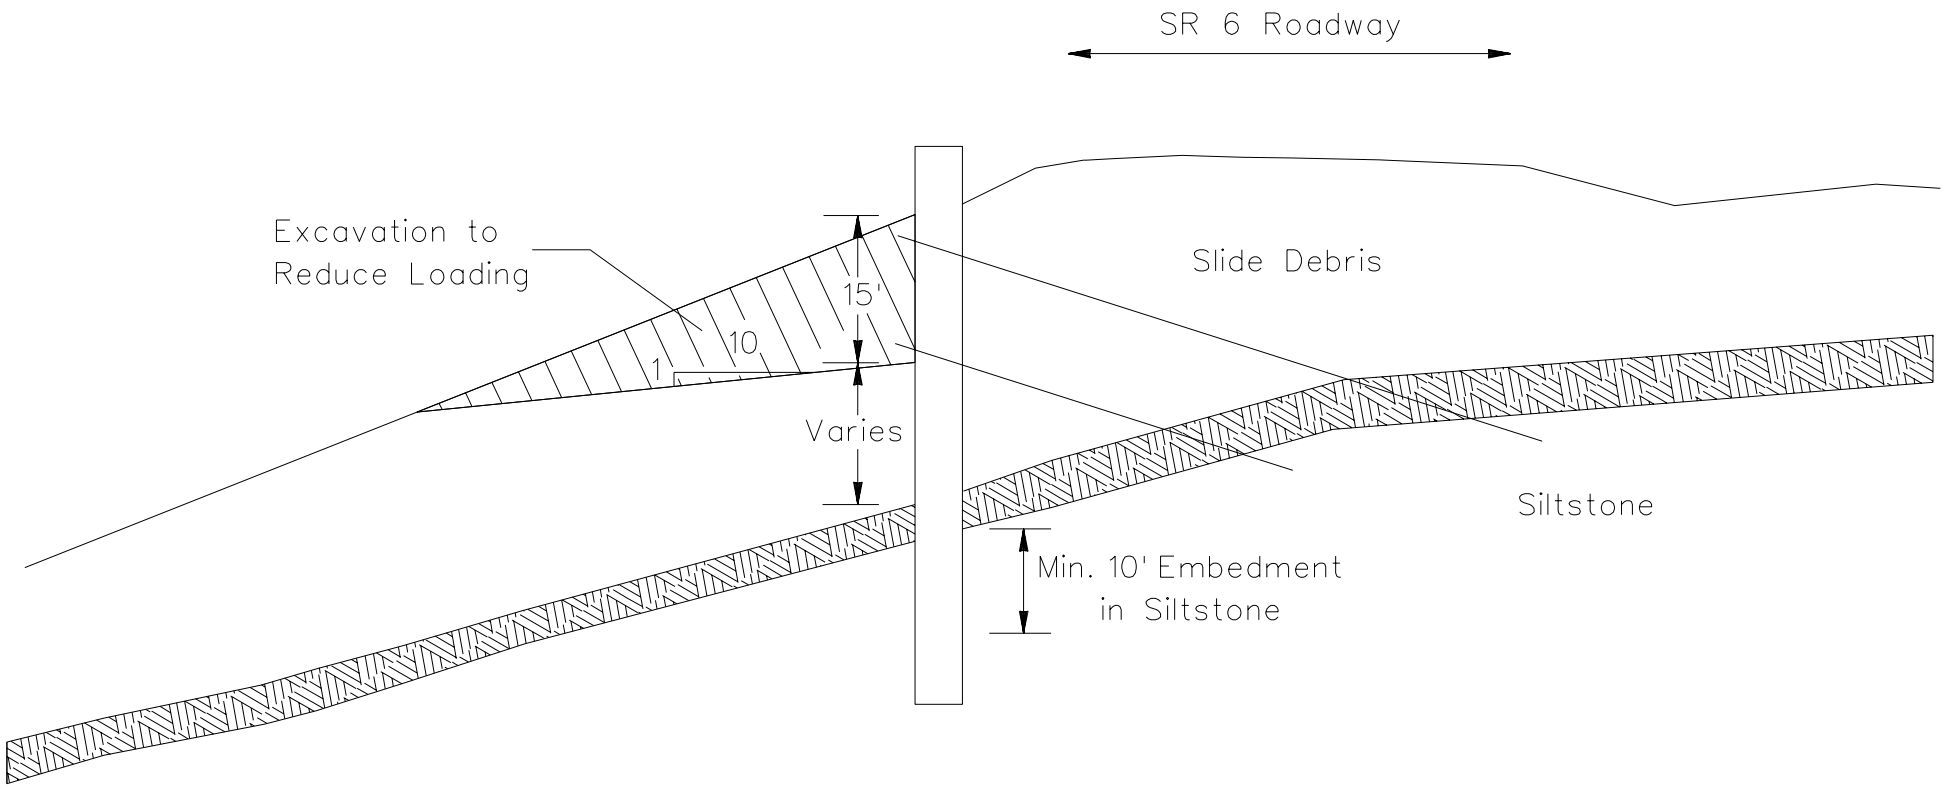

SR 6 MP 20.9 Looking Eastbound
Tie–Back Wall Stabilization
Typical Section

PV1.PLT

Pluvius Vicinity
Settlements