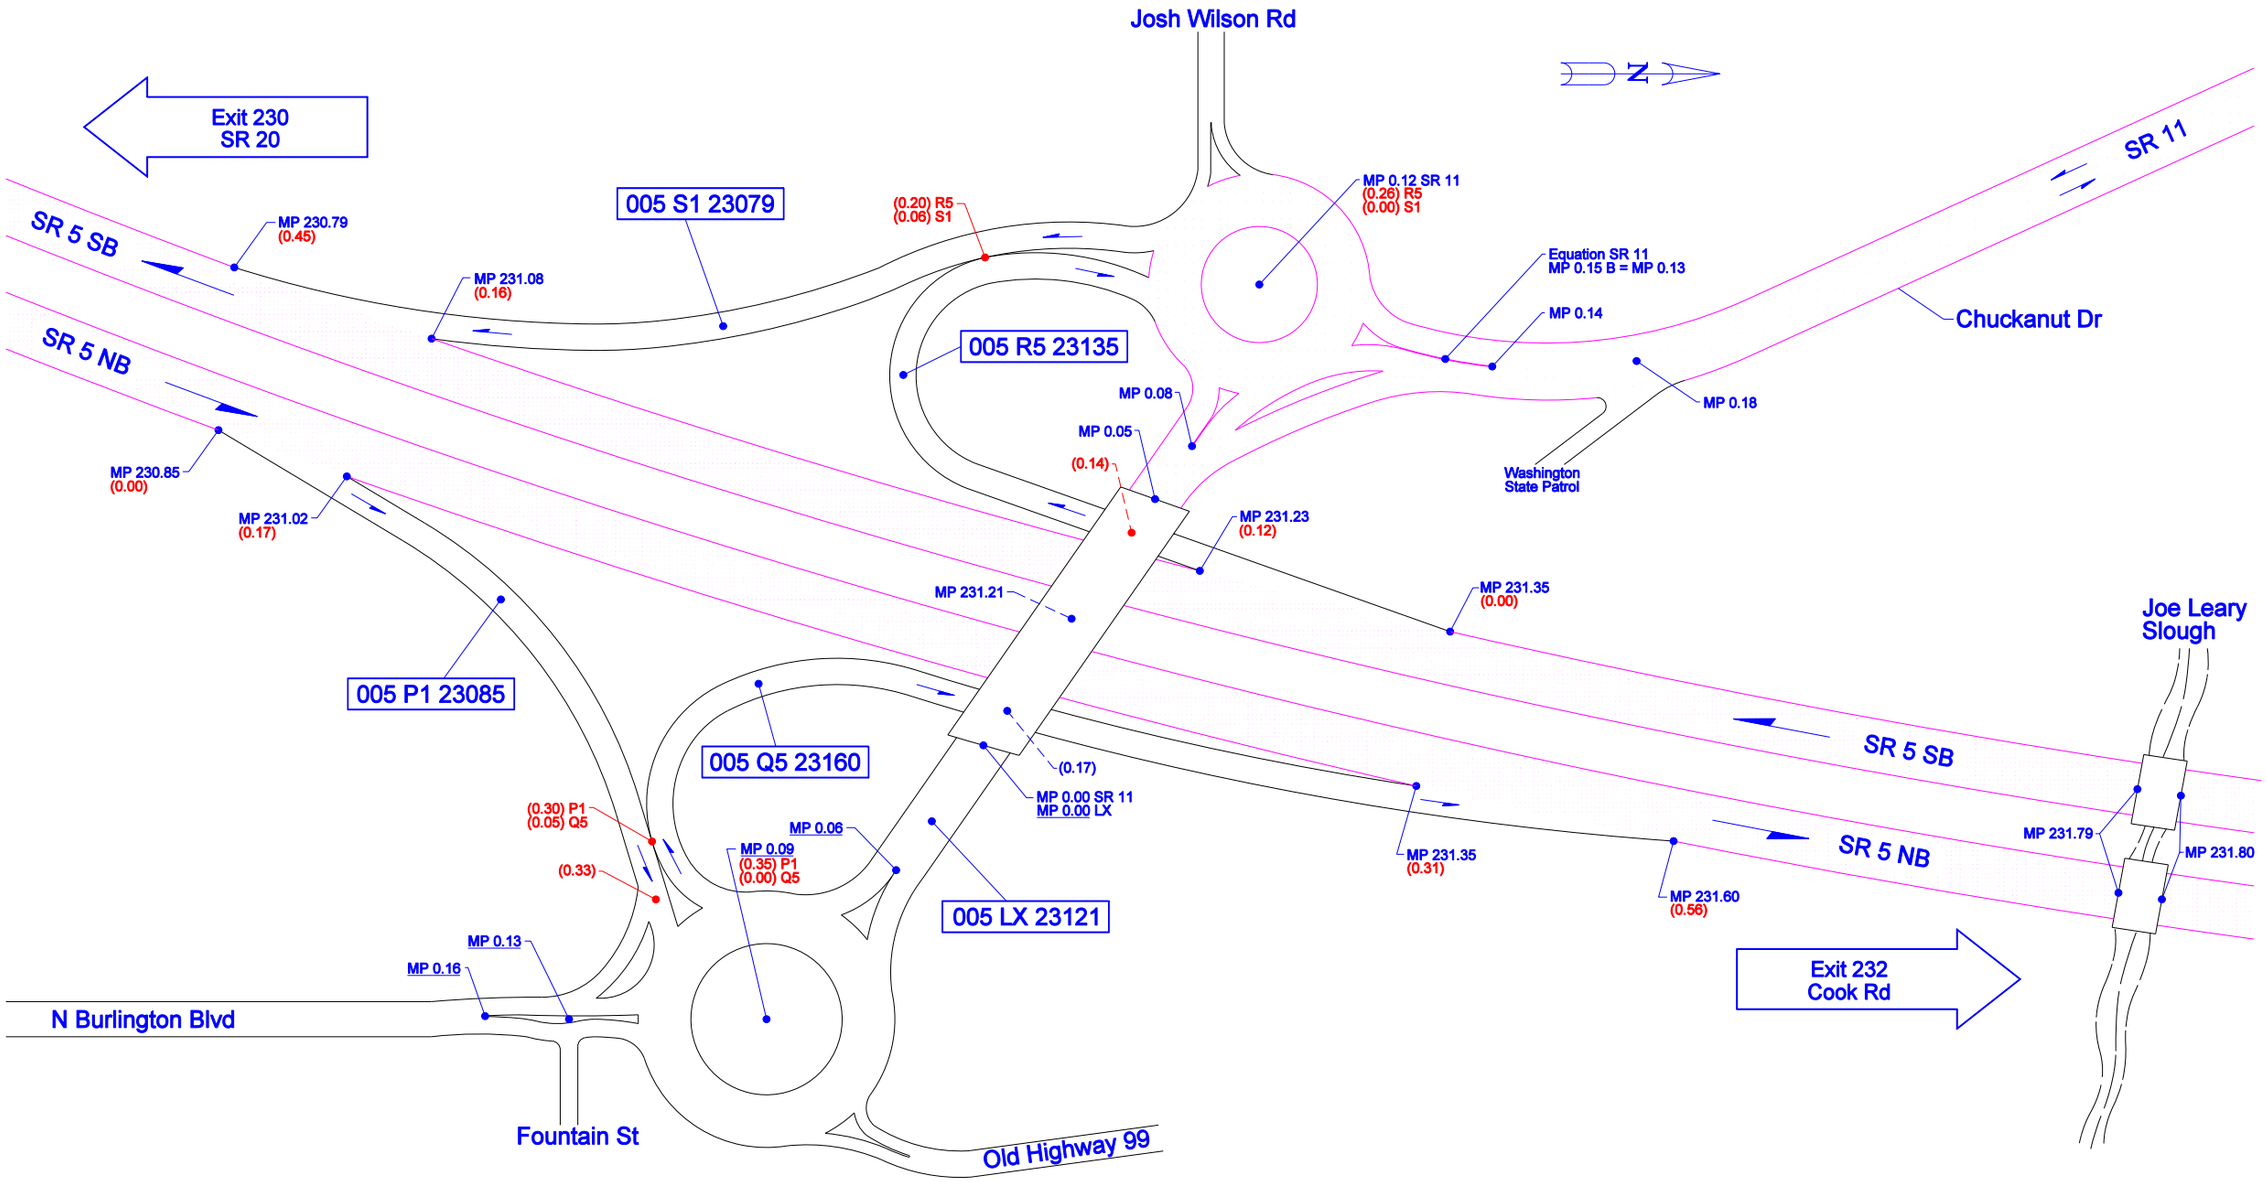

Not To Scale

01/27/2011	KWP	WSDOT NORTHWEST REGION	SKAGIT COUNTY	JUNCTION SR 11 (CHUCKANUT DR)	SR 5 - EXIT 231