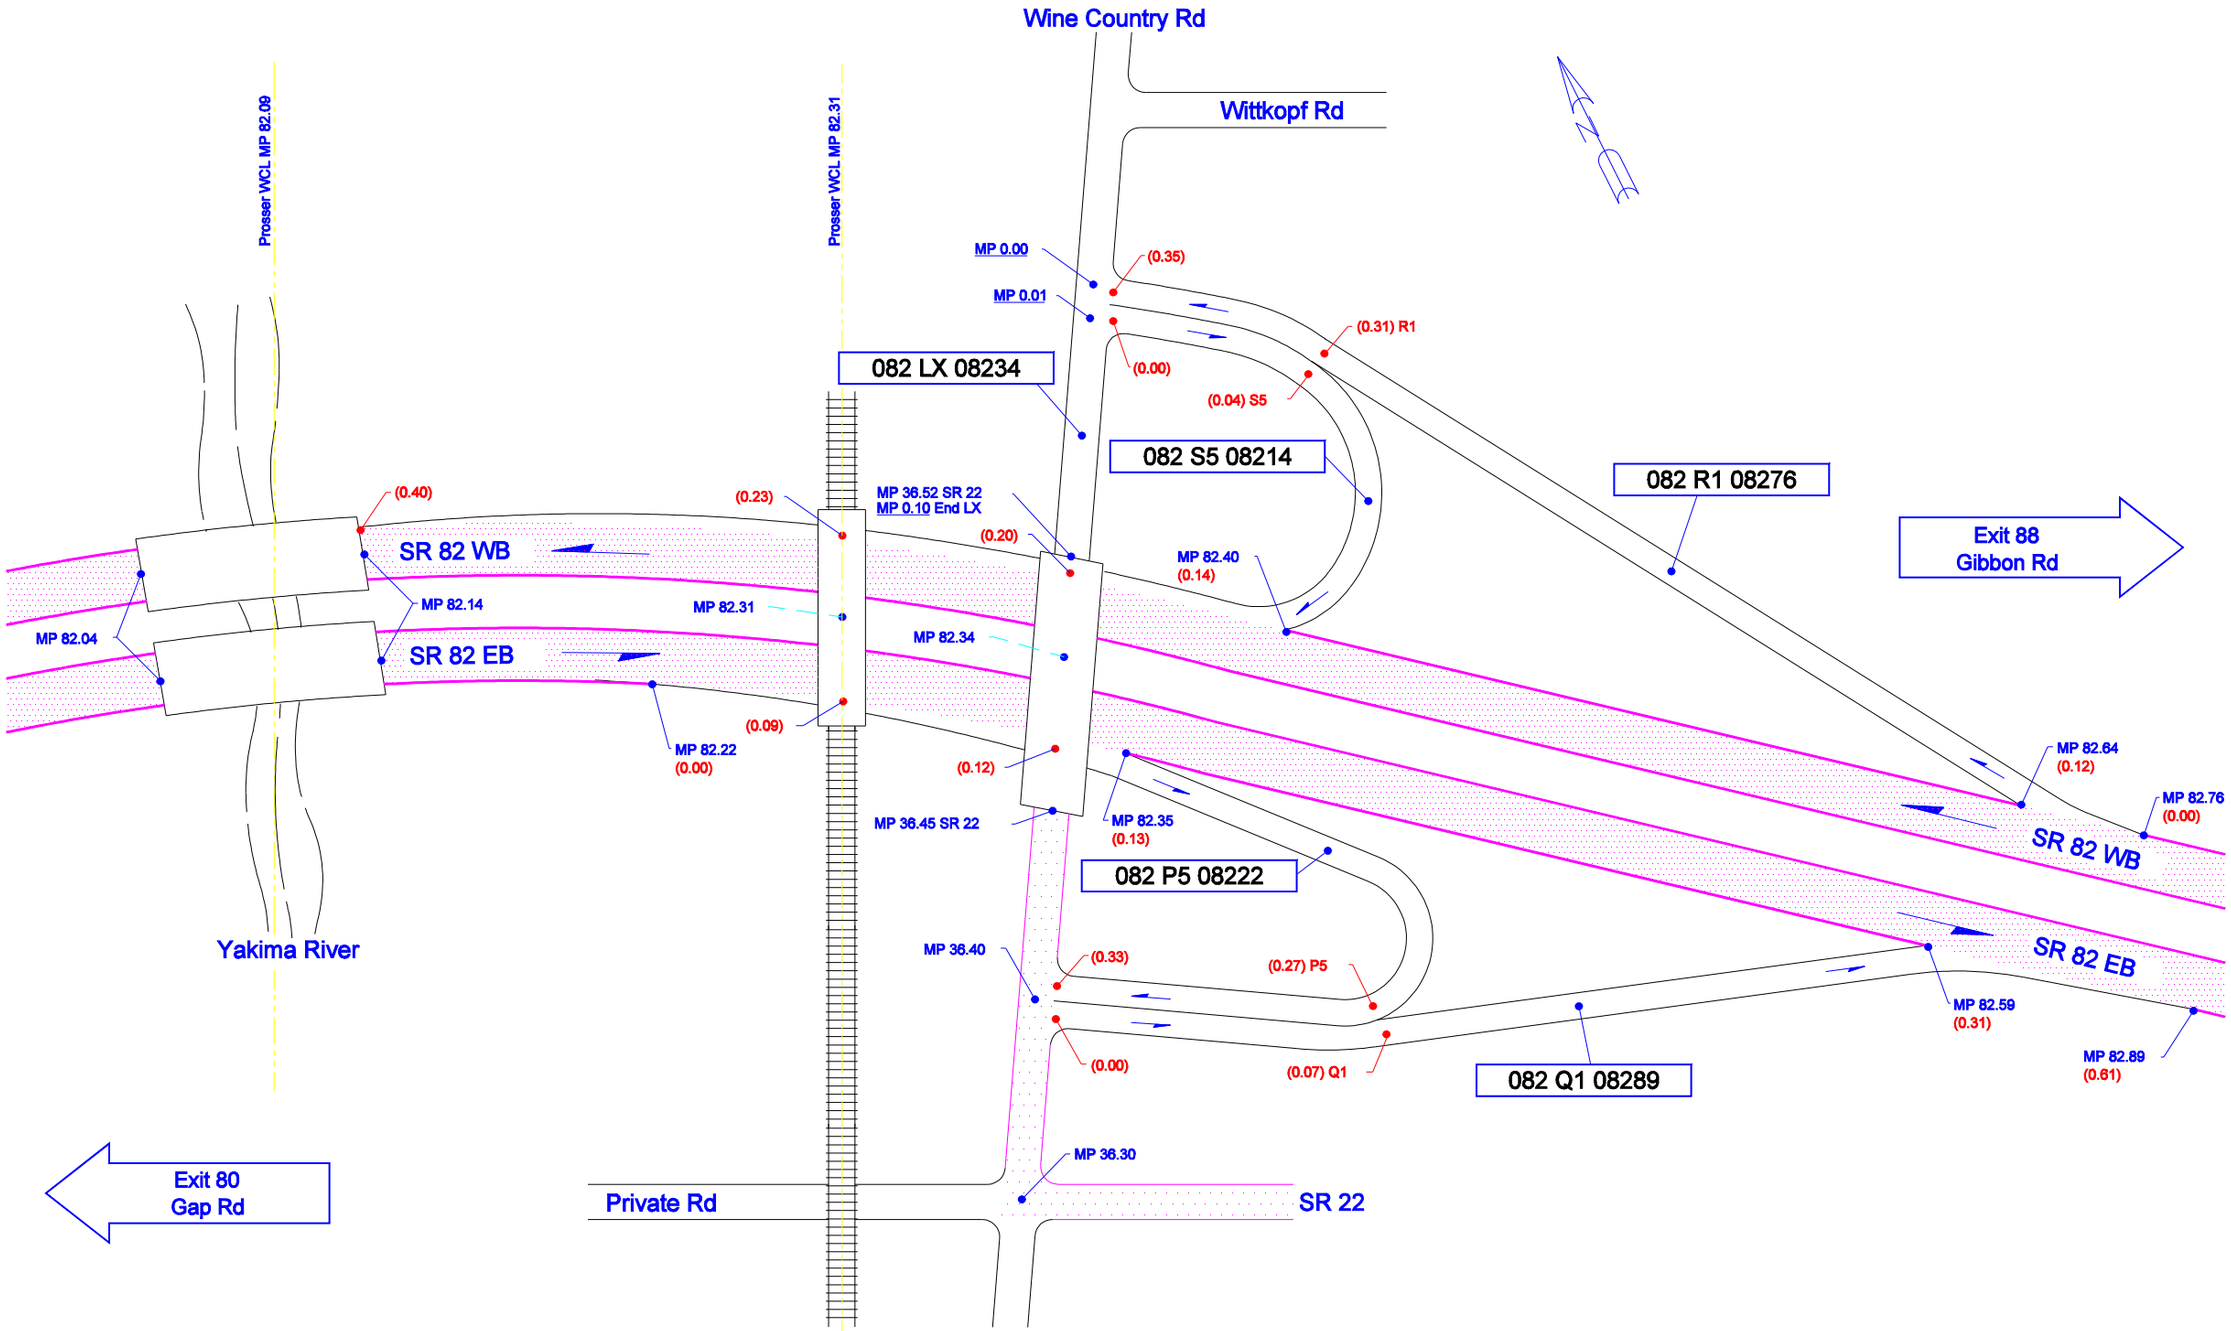

Not To Scale

8/15/1993	KLK	WSDOT SOUTH CENTRAL REGION	PROSSER, BENTON COUNTY	JUNCTION SR 22/WINE COUNTRY RD	SR 82 - EXIT 82