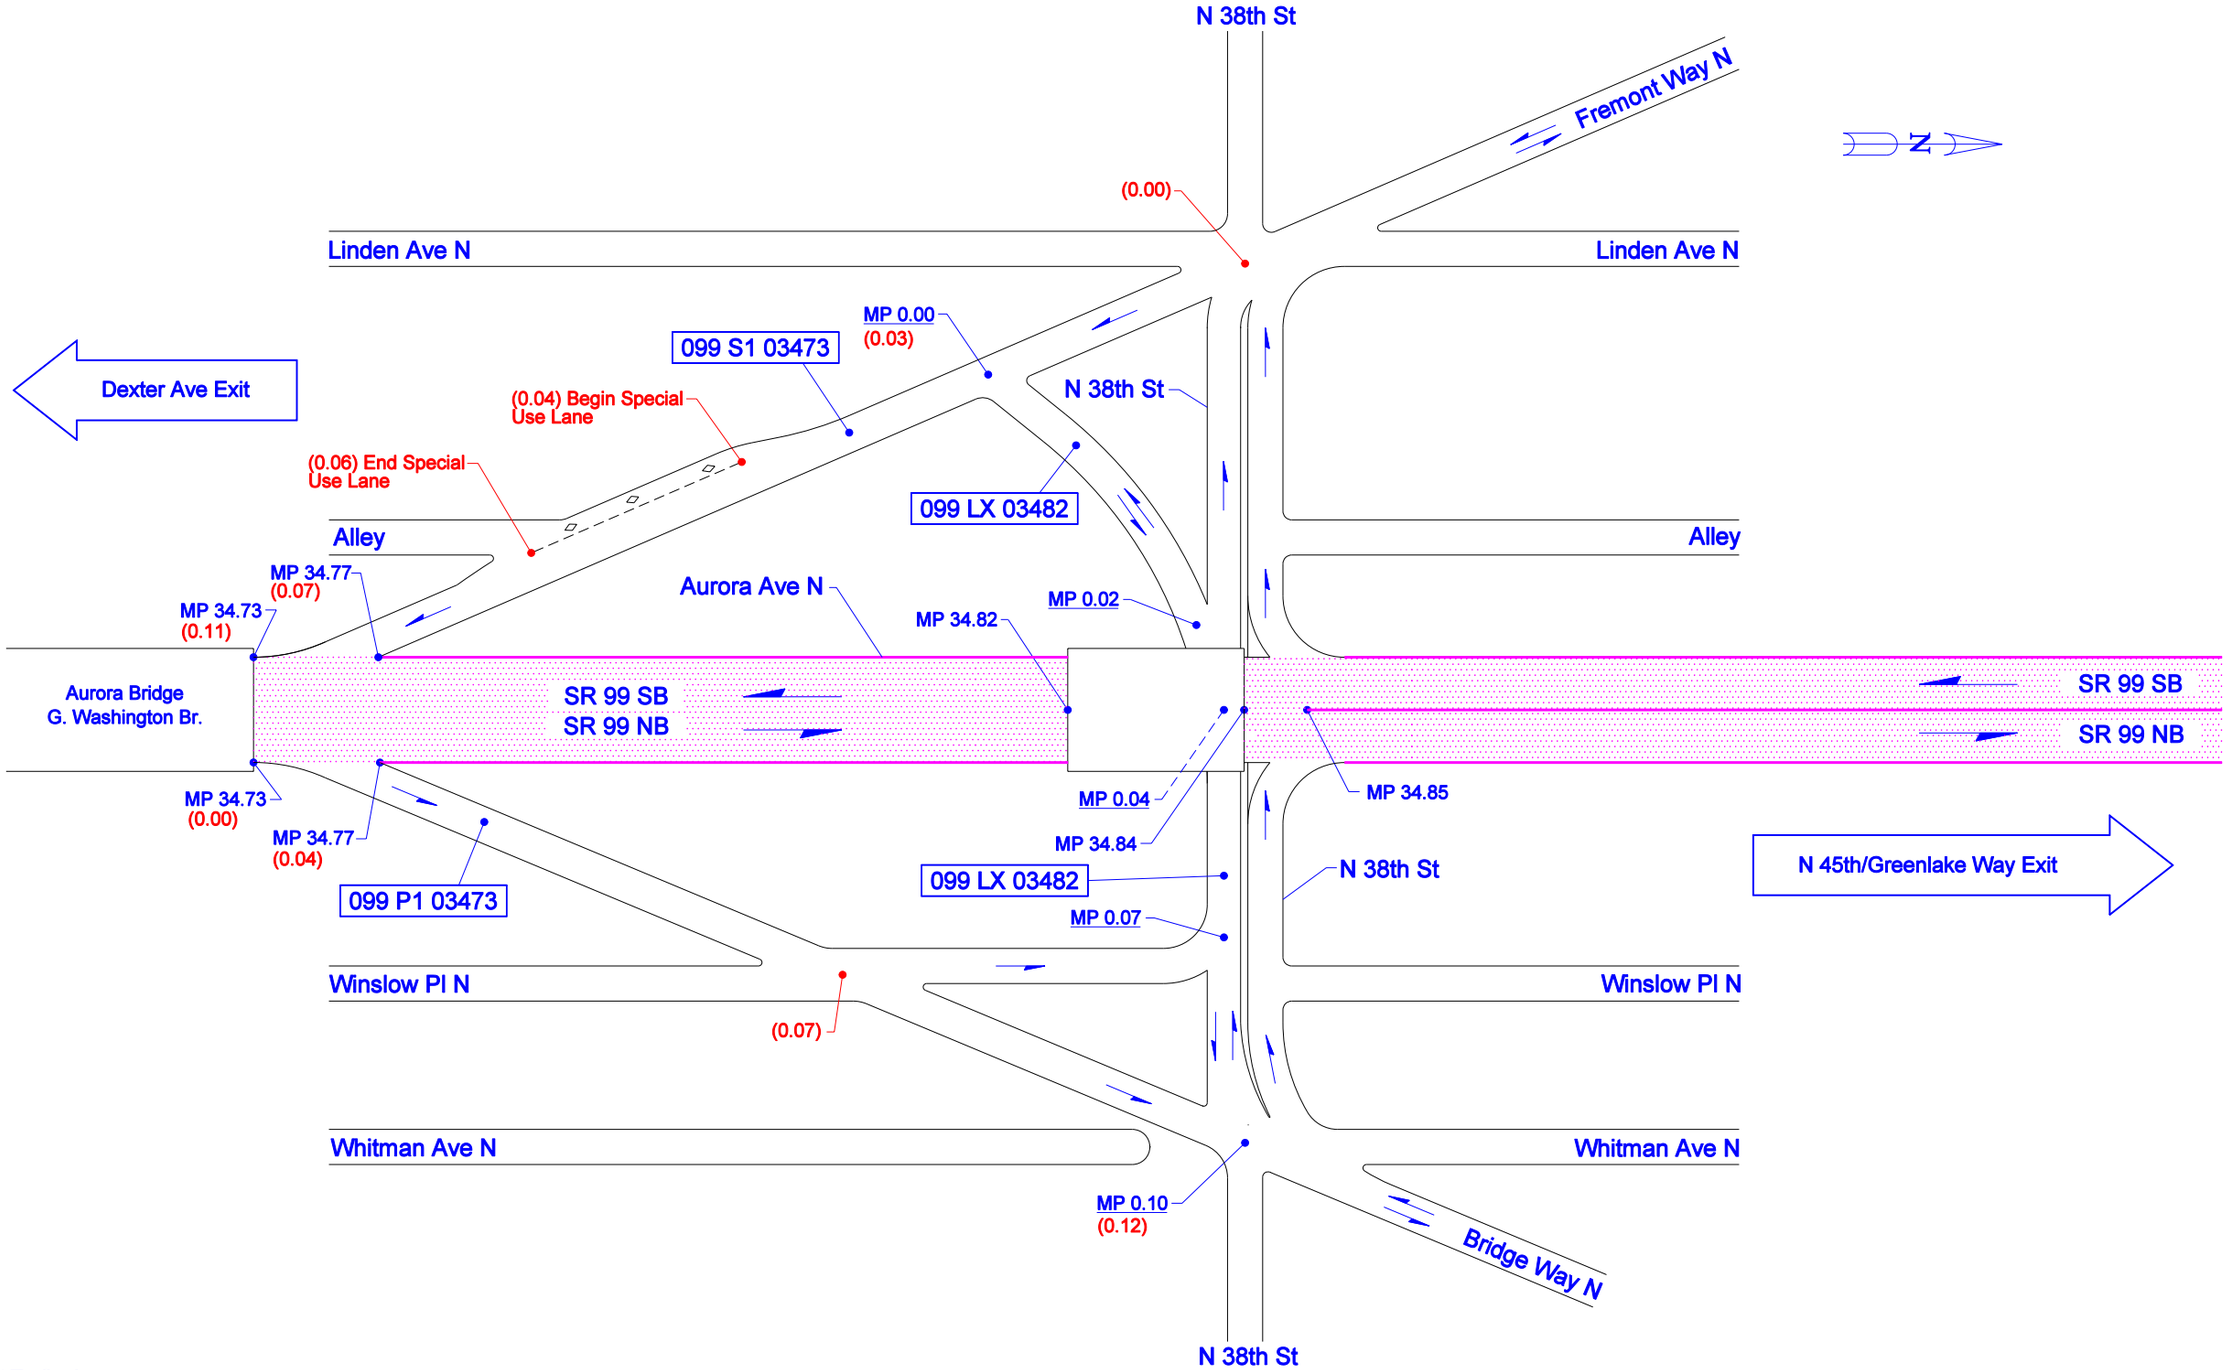

Not To Scale

05/19/2010	KWP	WSDOT NORTHWEST REGION	SEATTLE, KING COUNTY	JUNCTION N 38TH ST	SR 99