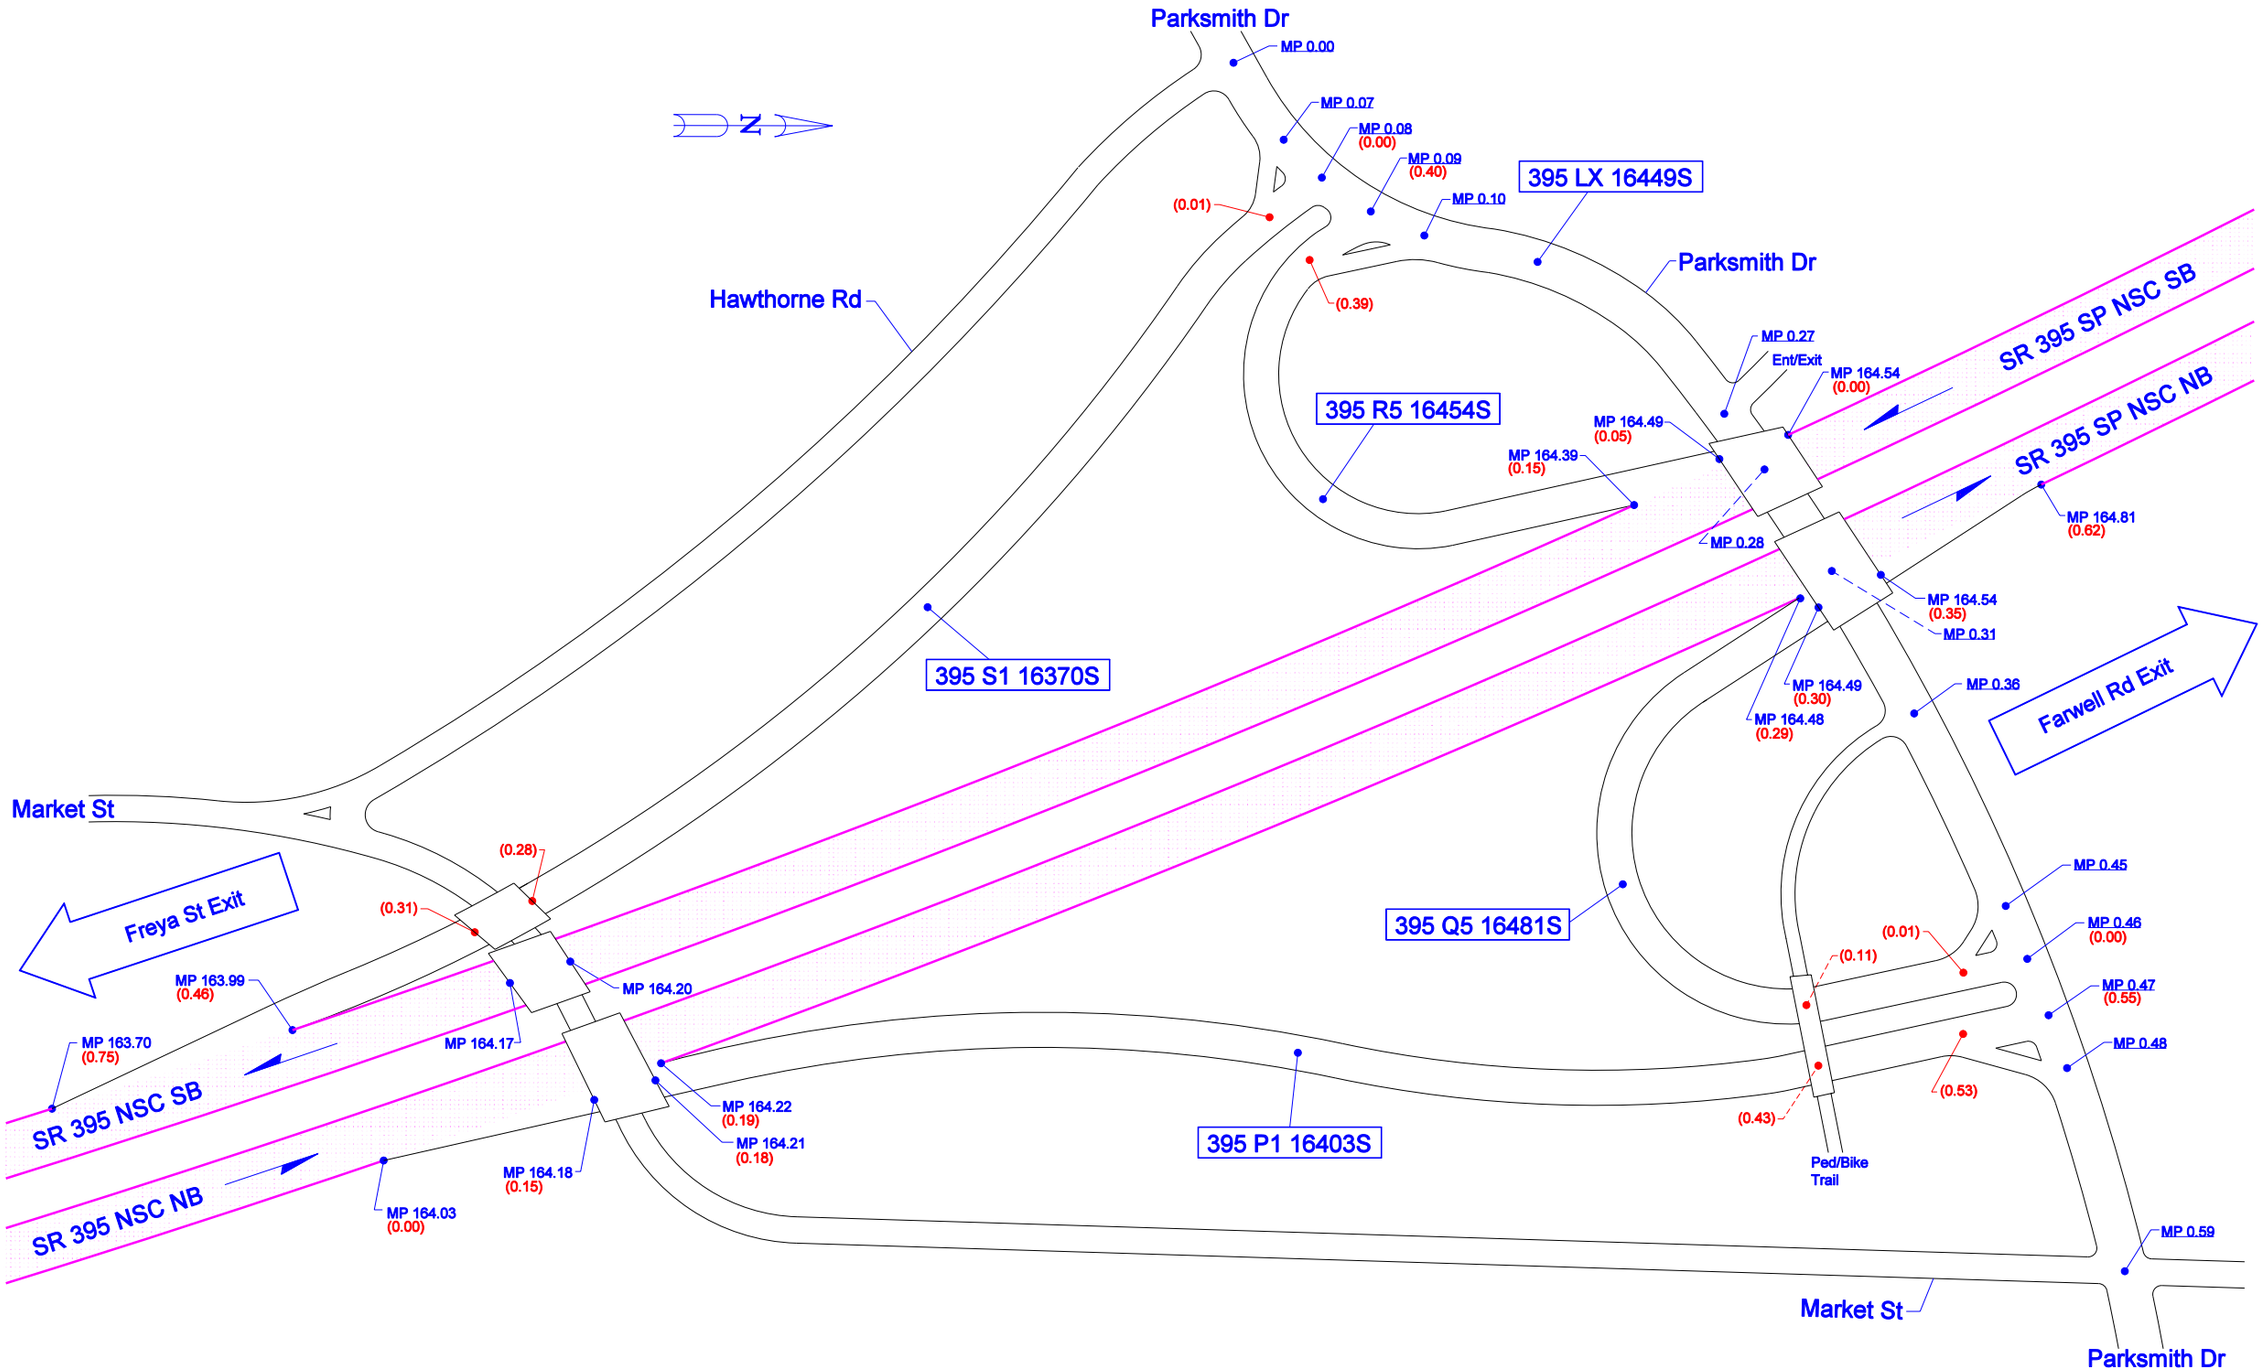

Not To Scale

04/10/2013	KWP	WSDOT EASTERN REGION	SPOKANE COUNTY	JUNCTION PARKSMITH DR	SR 395 SP NSC