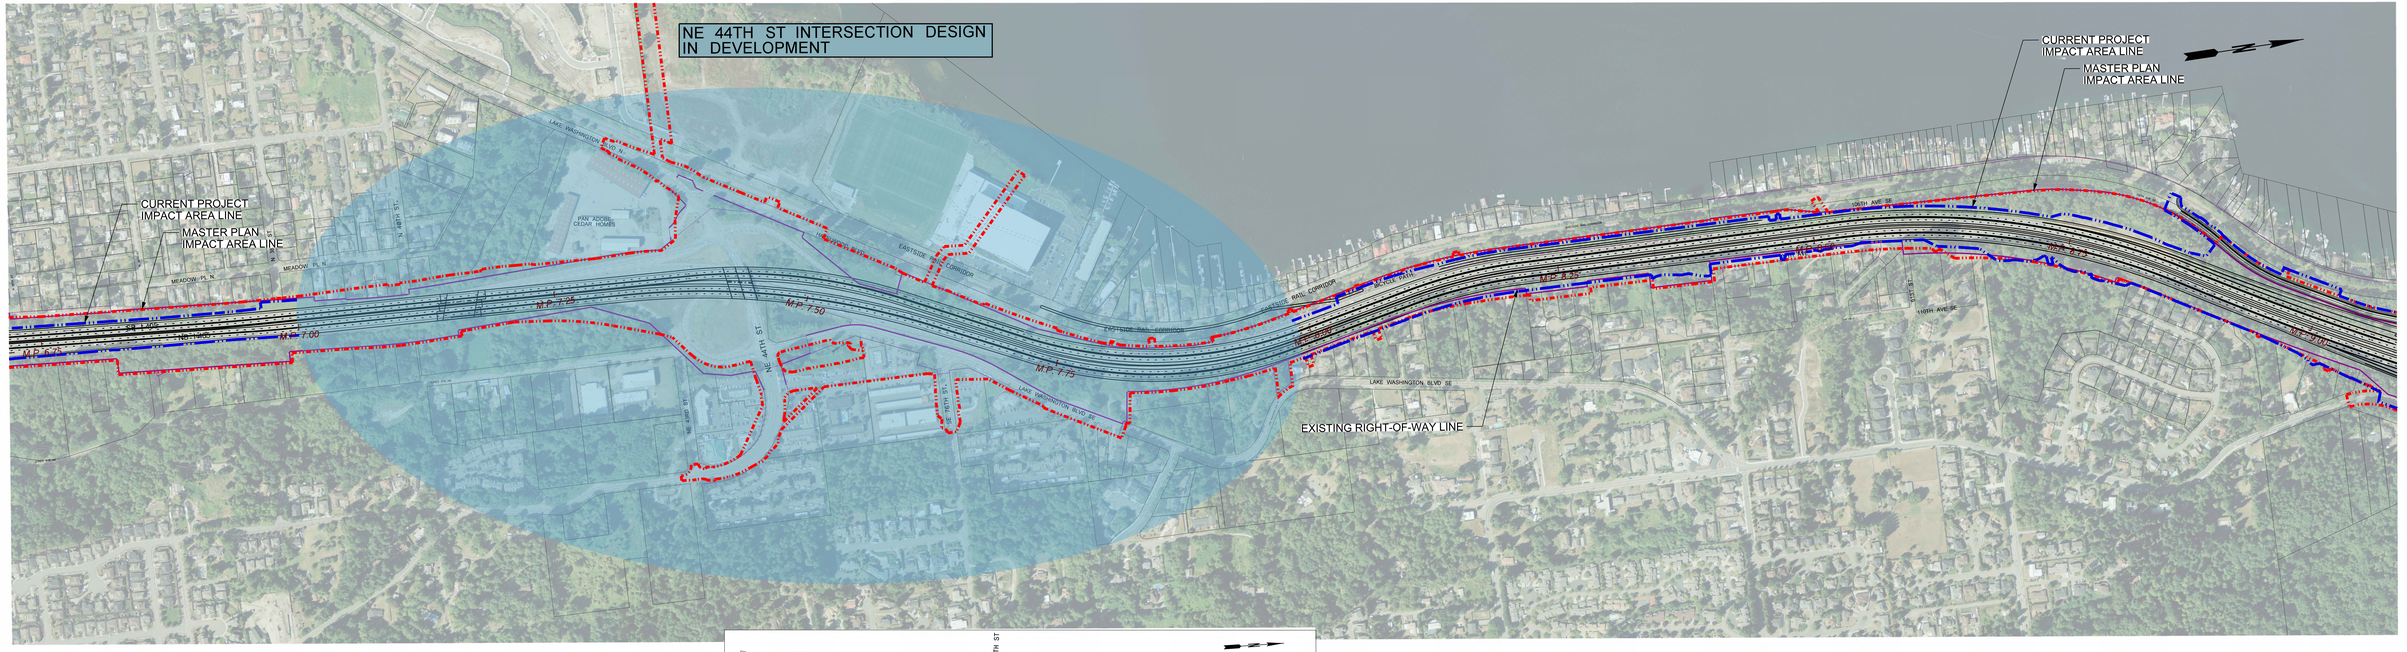

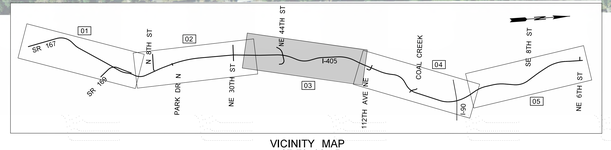

VICINITY MAP
NOT TO SCALE

LEGEND

- CURRENT PROJECT - IMPACT AREA LINE
- MASTER PLAN - IMPACT AREA LINE
- RIGHT OF WAY

OPEN HOUSE LAYOUT
AUGUST 2015
CONCEPTUAL DESIGN
NOT FOR CONSTRUCTION
(SHEET 3 OF 3)

0 200 400
SCALE IN FEET

a1202015 2:45:47 PM N:\Projects\...\Publication_Area Layouts\NE 44th_Sheet Layouts\NE 44th_Sheet 3.dwg