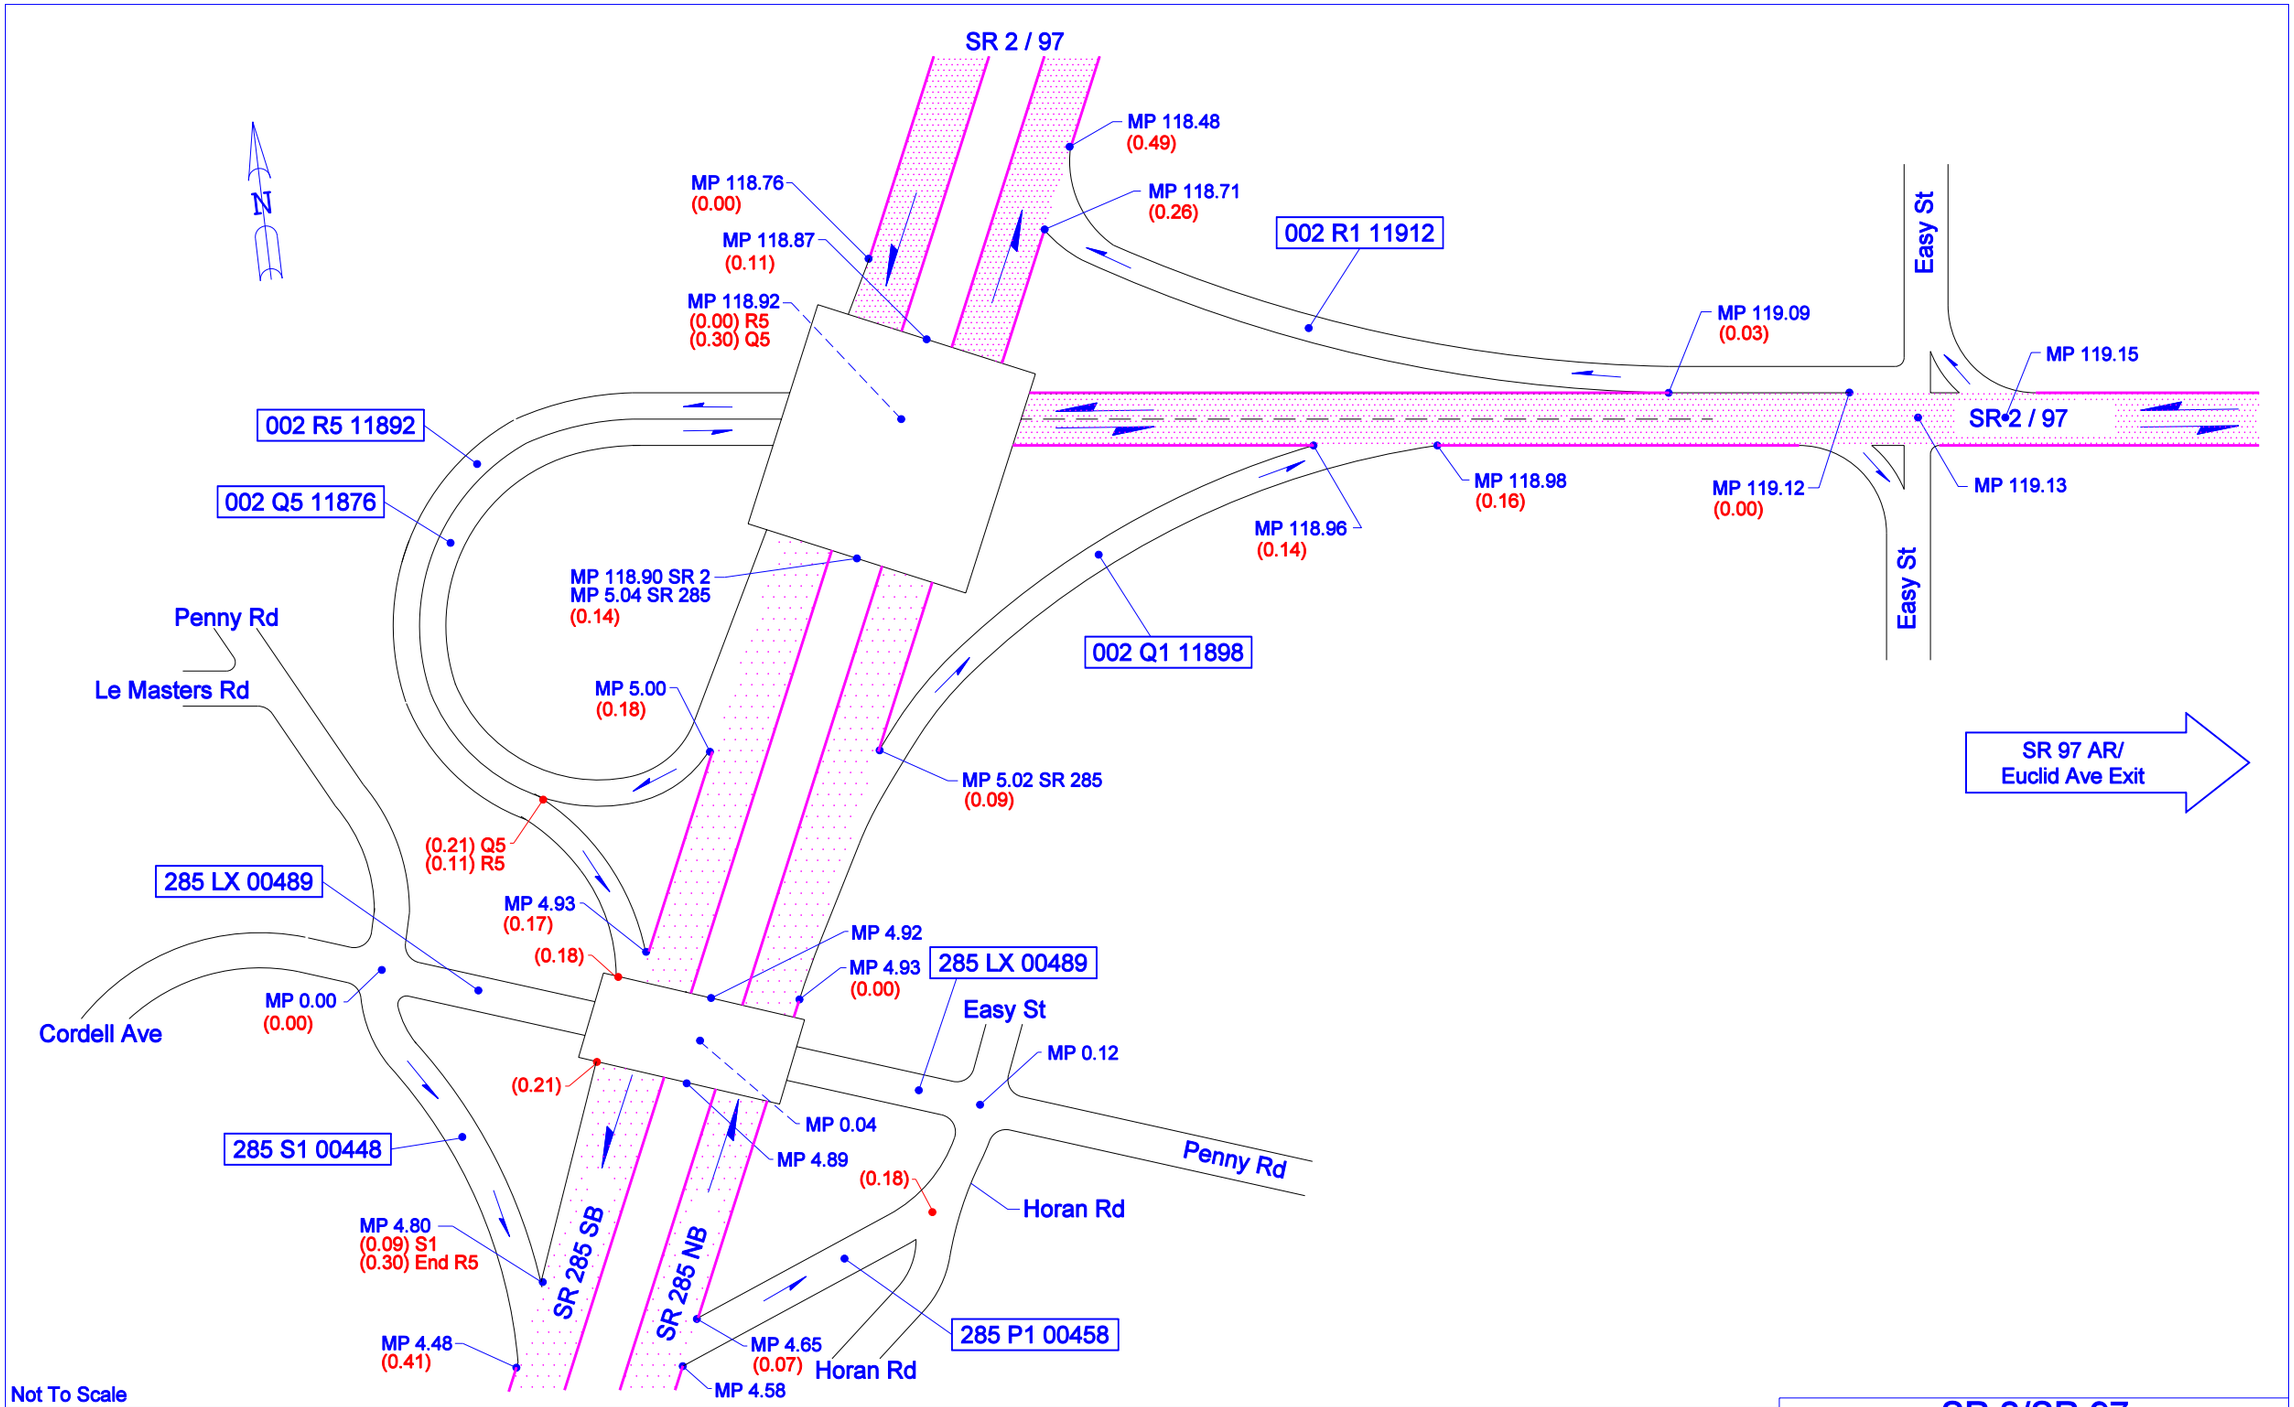

Not To Scale

04/03/2012	SLV	WSDOT NORTH CENTRAL REGION	CHELAN COUNTY	JUNCTION SR 285	SR 2/SR 97