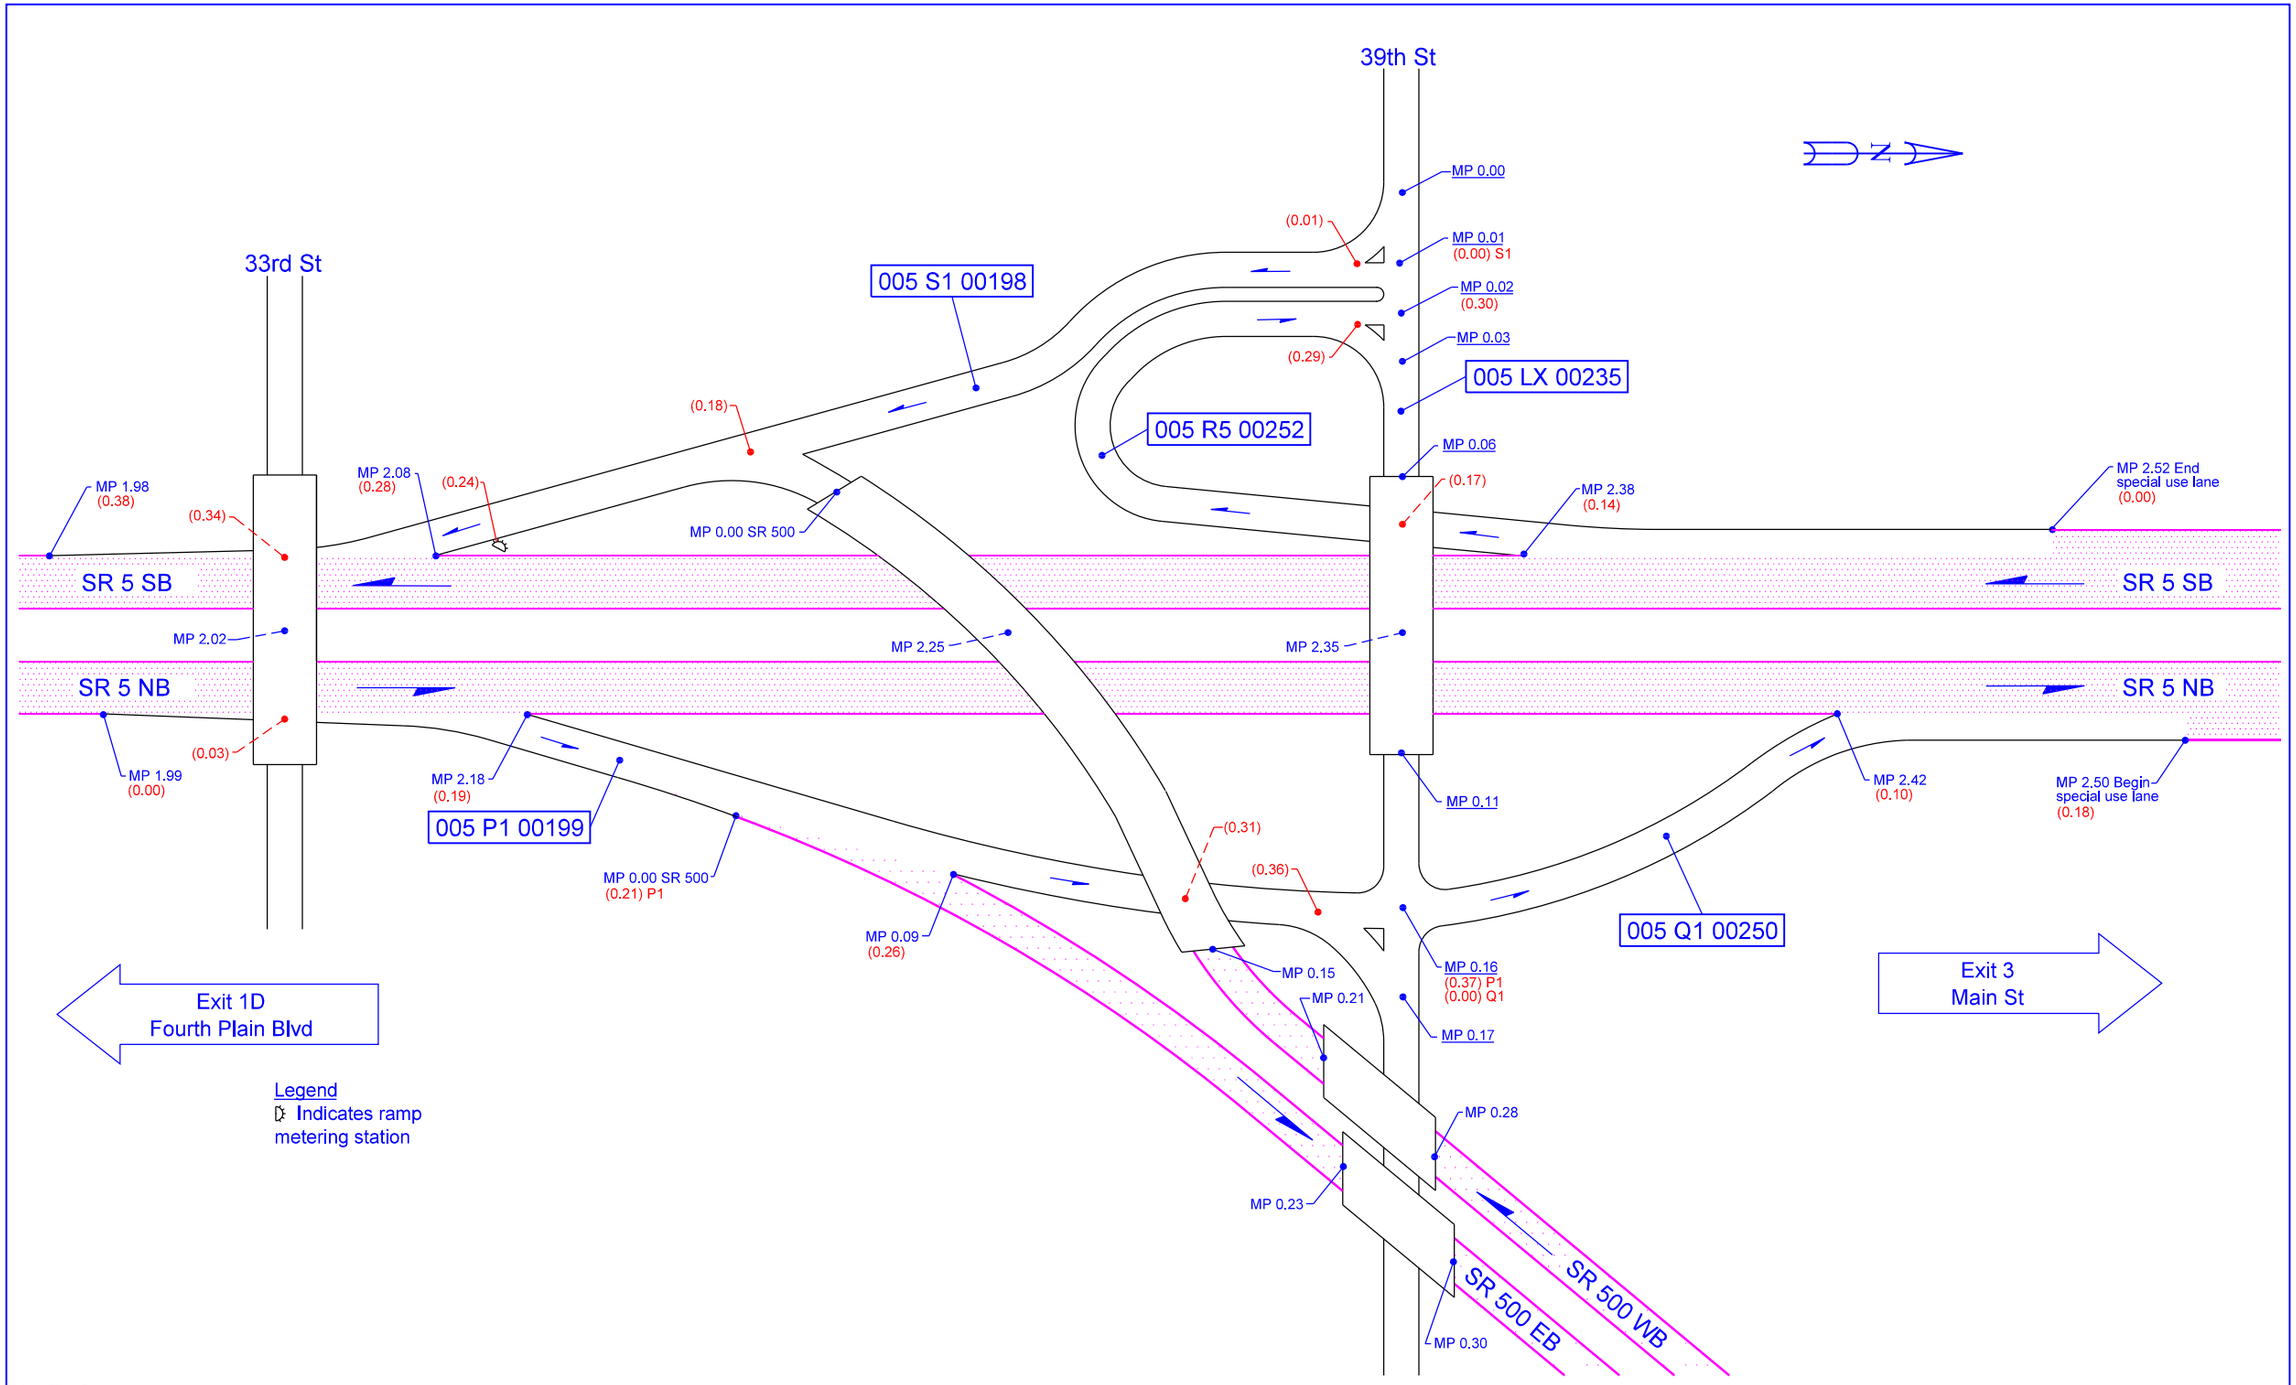

Not To Scale

10/30/2023	KLK	WSDOT SOUTHWEST REGION	VANCOUVER, CLARK COUNTY	JUNCTION SR 500/39TH ST/ORCHARDS	SR 5 - EXIT 2