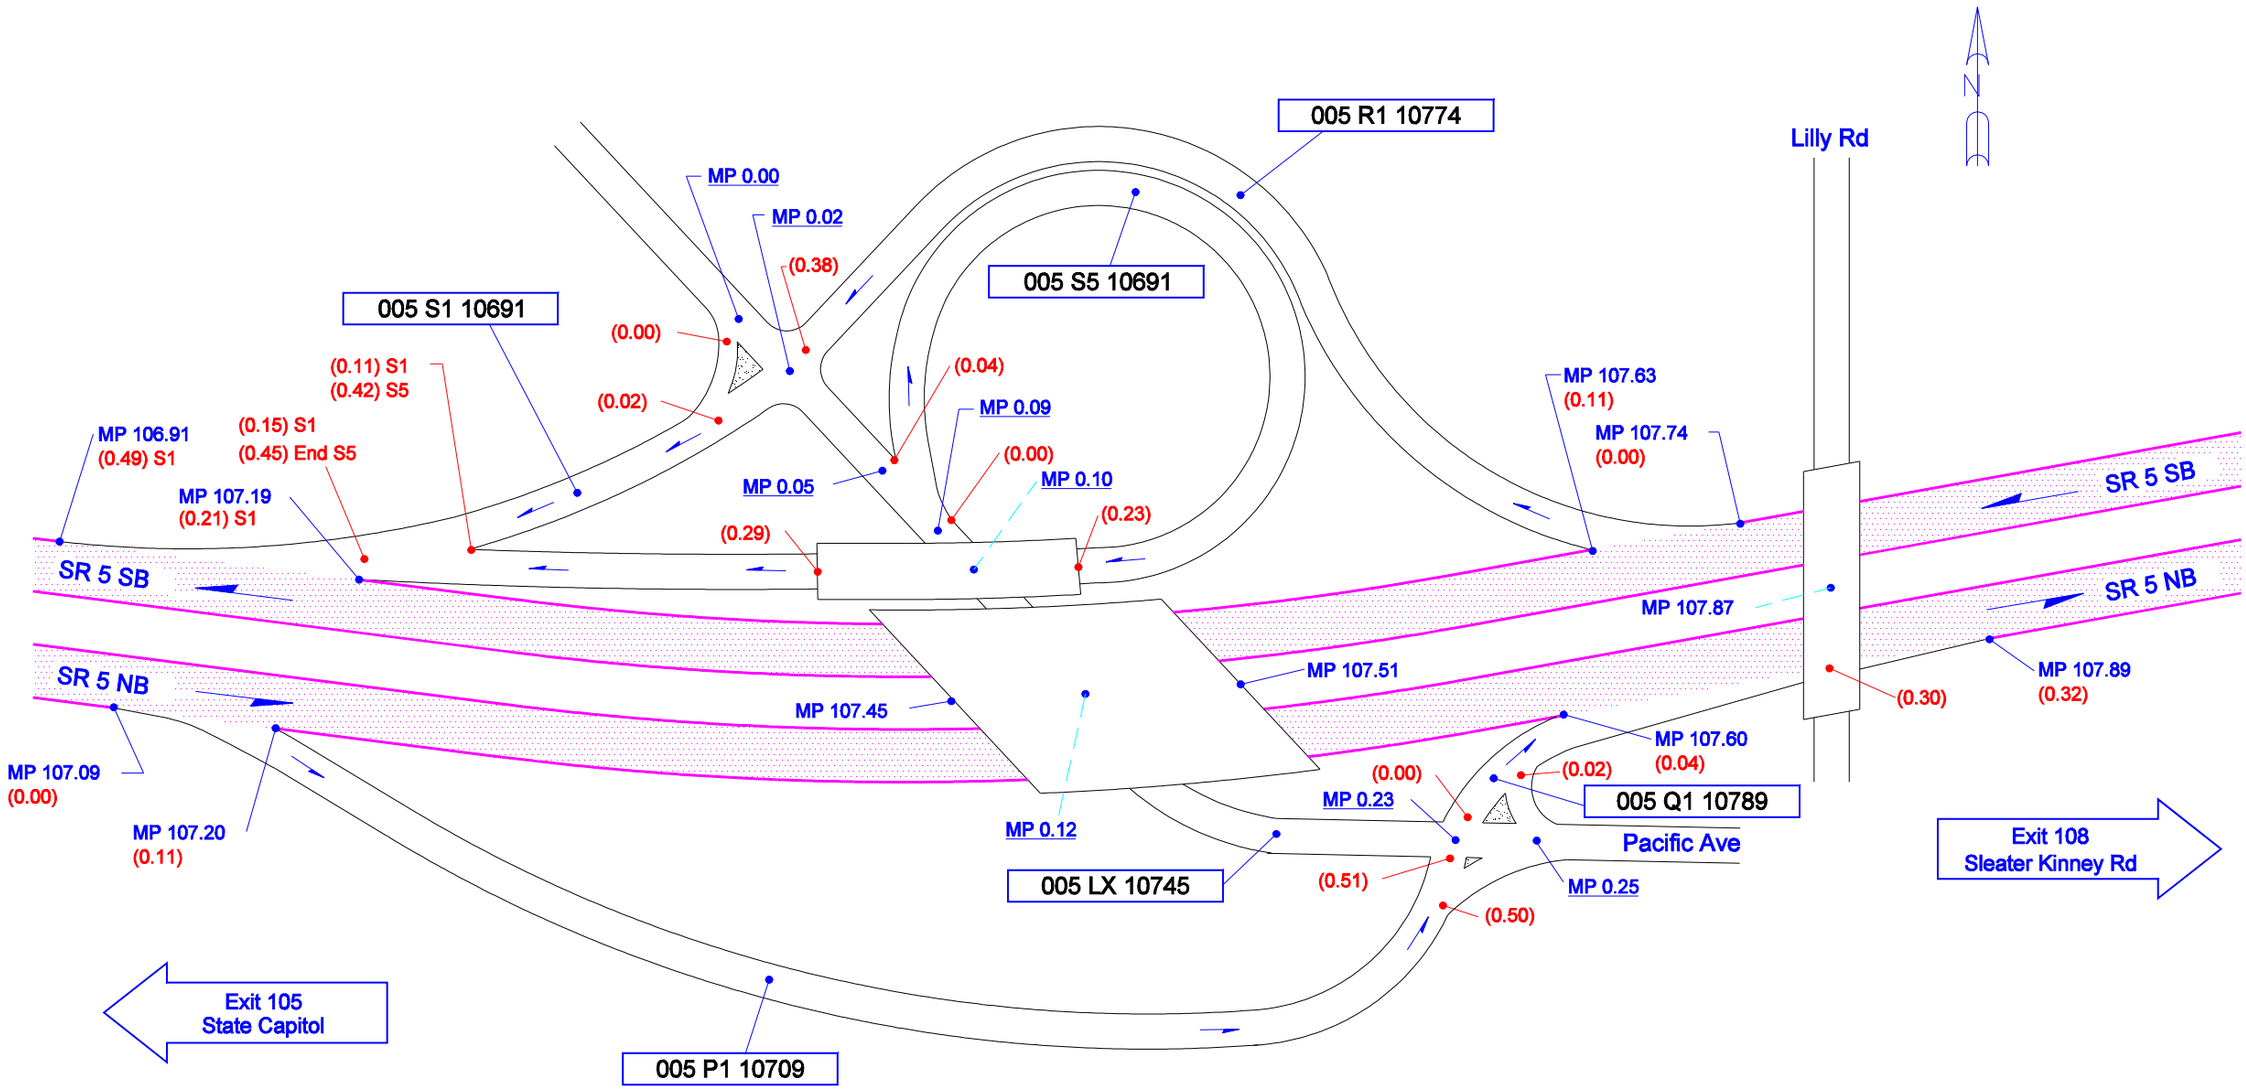

Not To Scale

9/28/2001	KLK	WSDOT OLYMPIC REGION	OLYMPIA, THURSTON COUNTY	JUNCTION PACIFIC AVE

SR 5 - EXIT 107