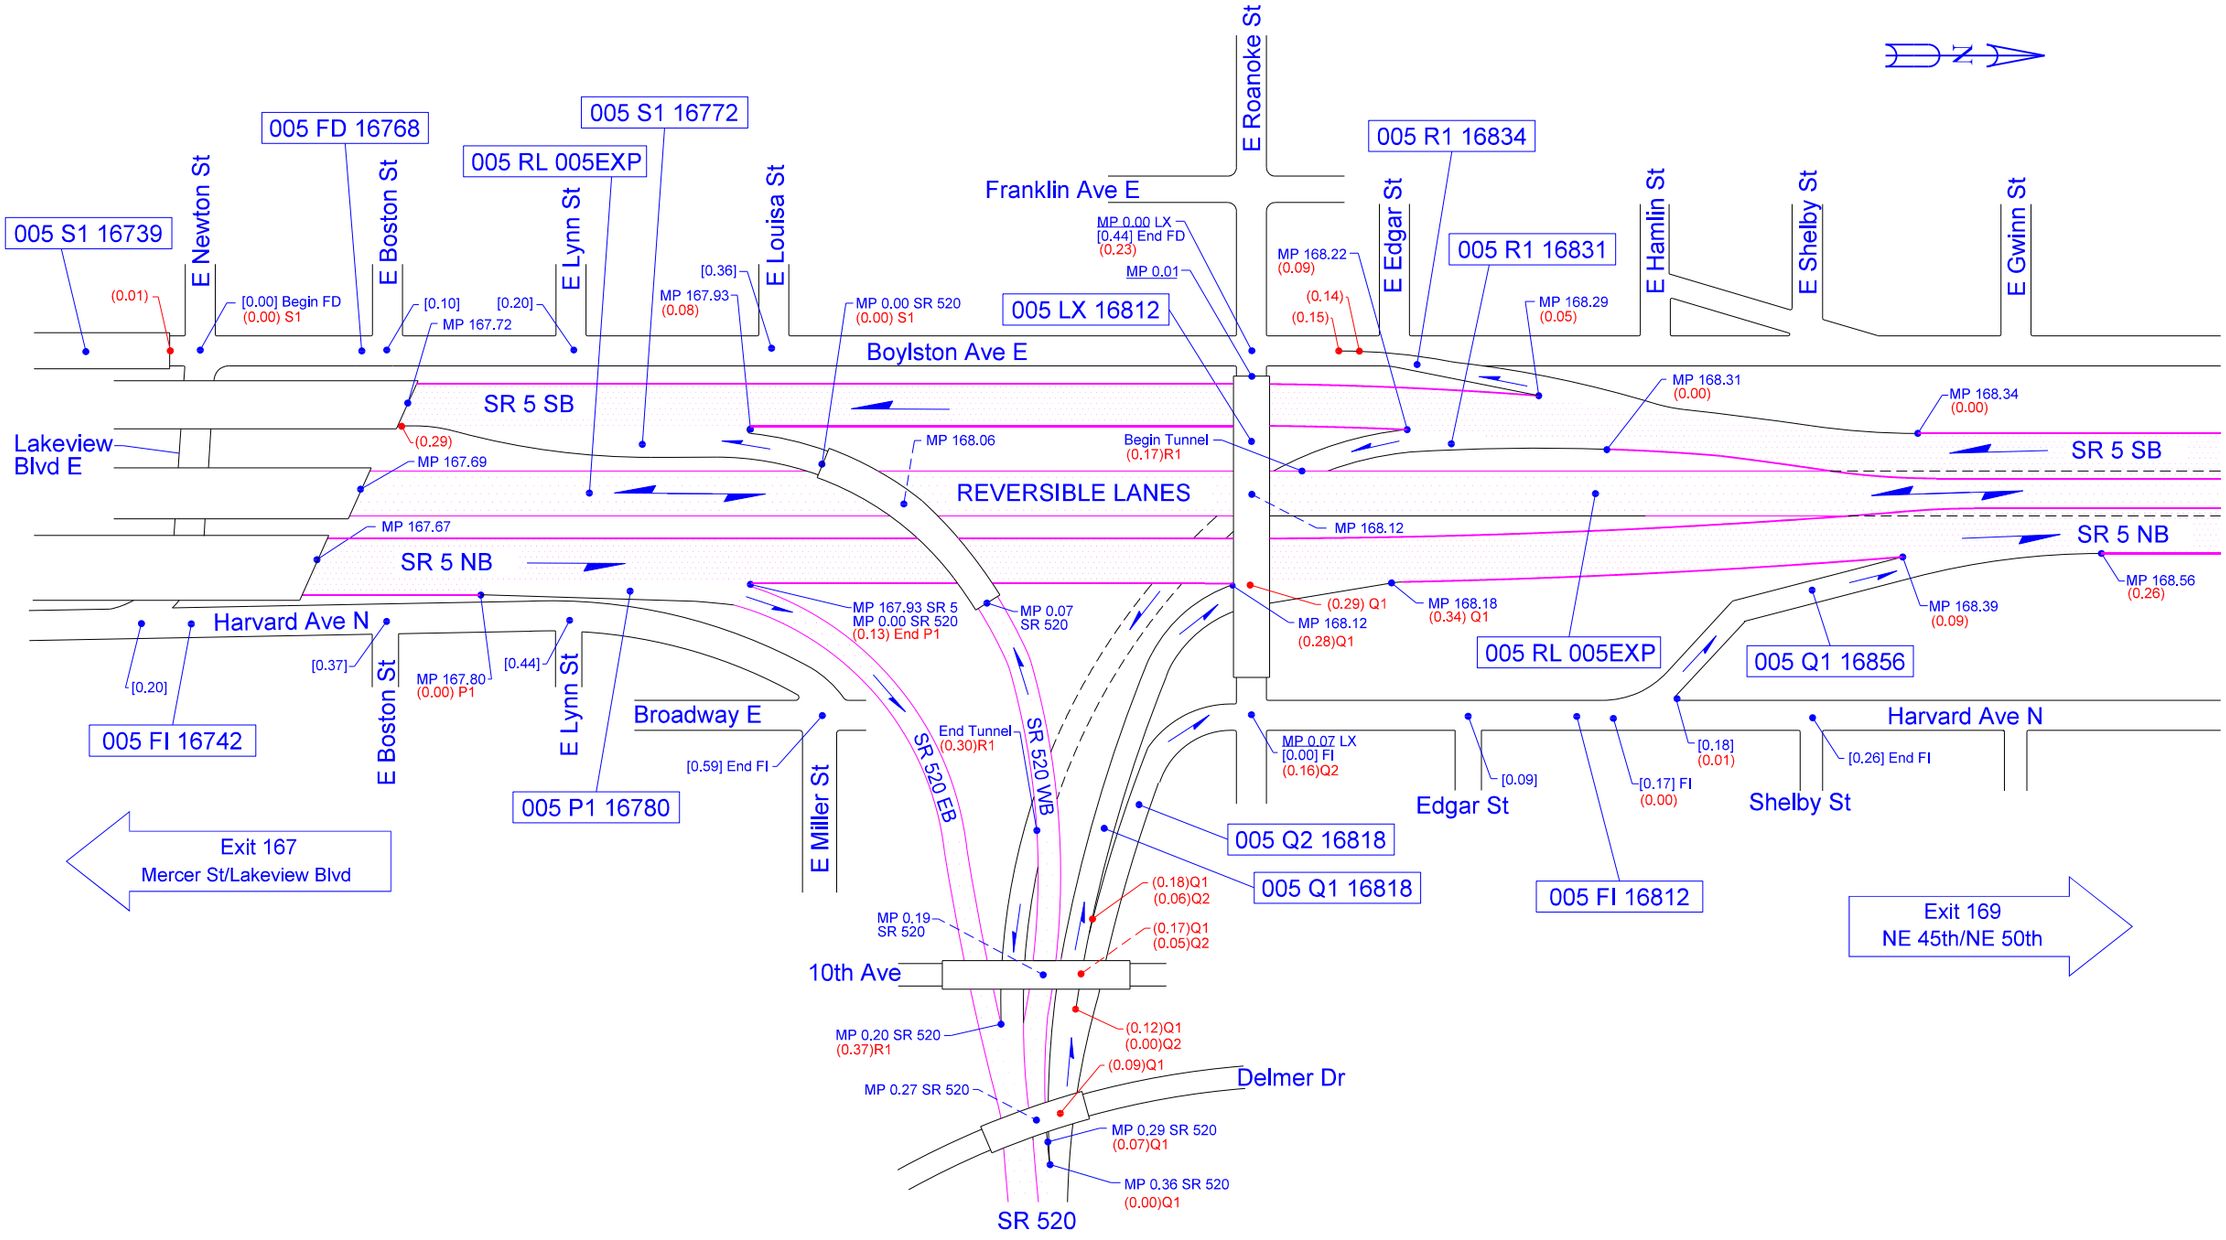

Not To Scale

03/14/2017	SLV	WSDOT NORTHWEST REGION	SEATTLE, KING COUNTY	SR 520/ROANOKE ST/BOYLSTON AVE	SR 5 - EXIT 168A/B