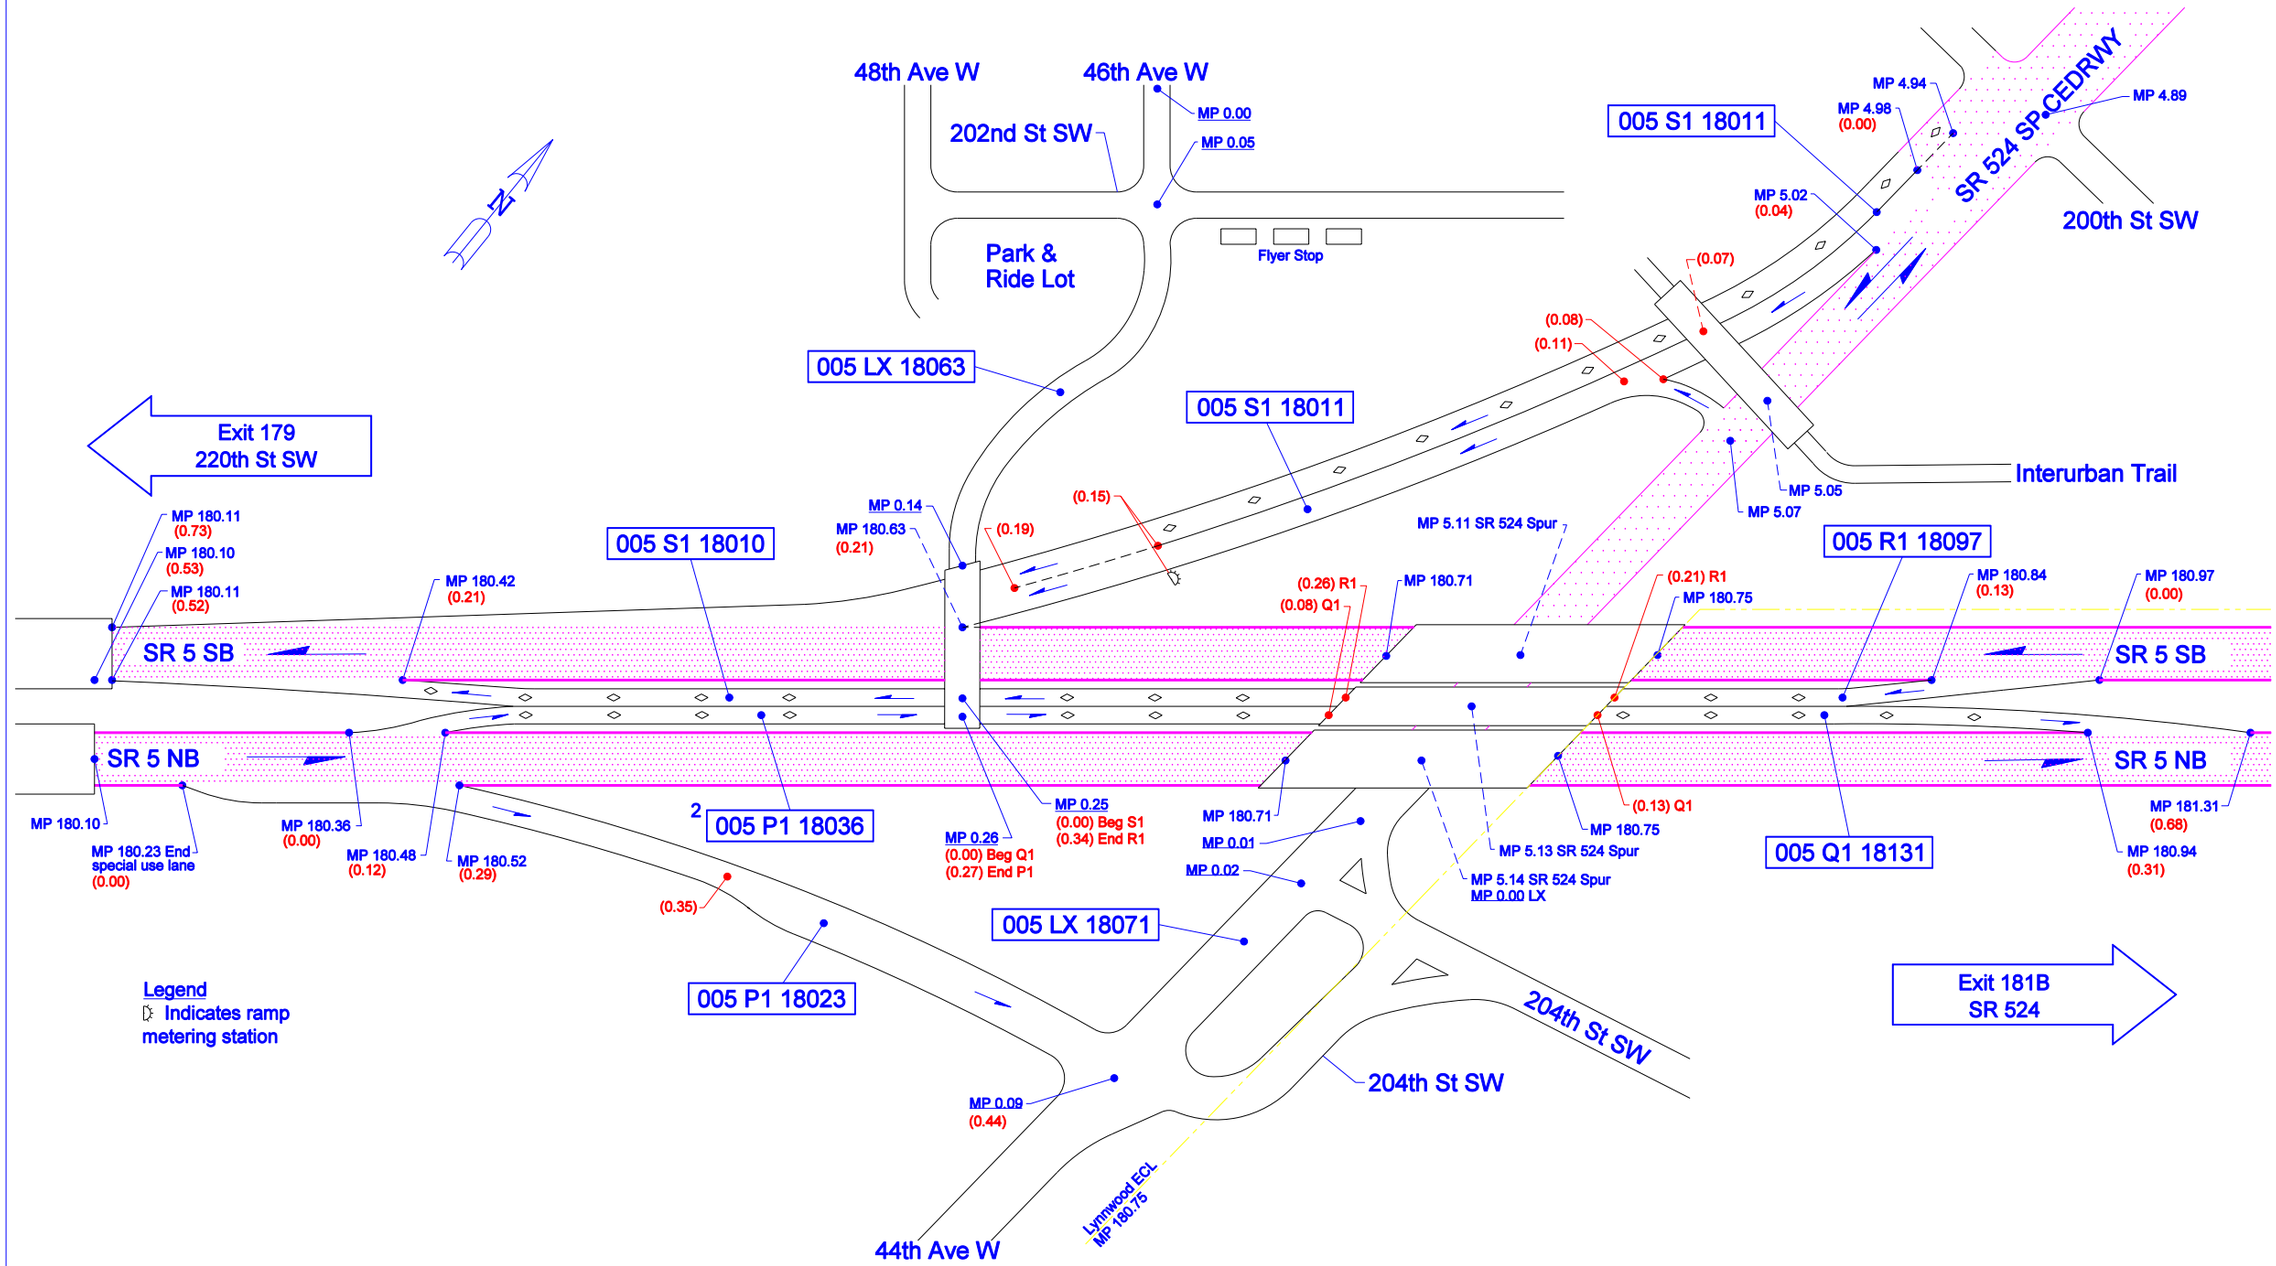

Not To Scale

04/03/2012	KLK	WSDOT NORTHWEST REGION	LYNNWOOD, SNOHOMISH COUNTY	JCT SR 524 SP CEDRWY/44TH AVE

SR 5 - EXIT 181A