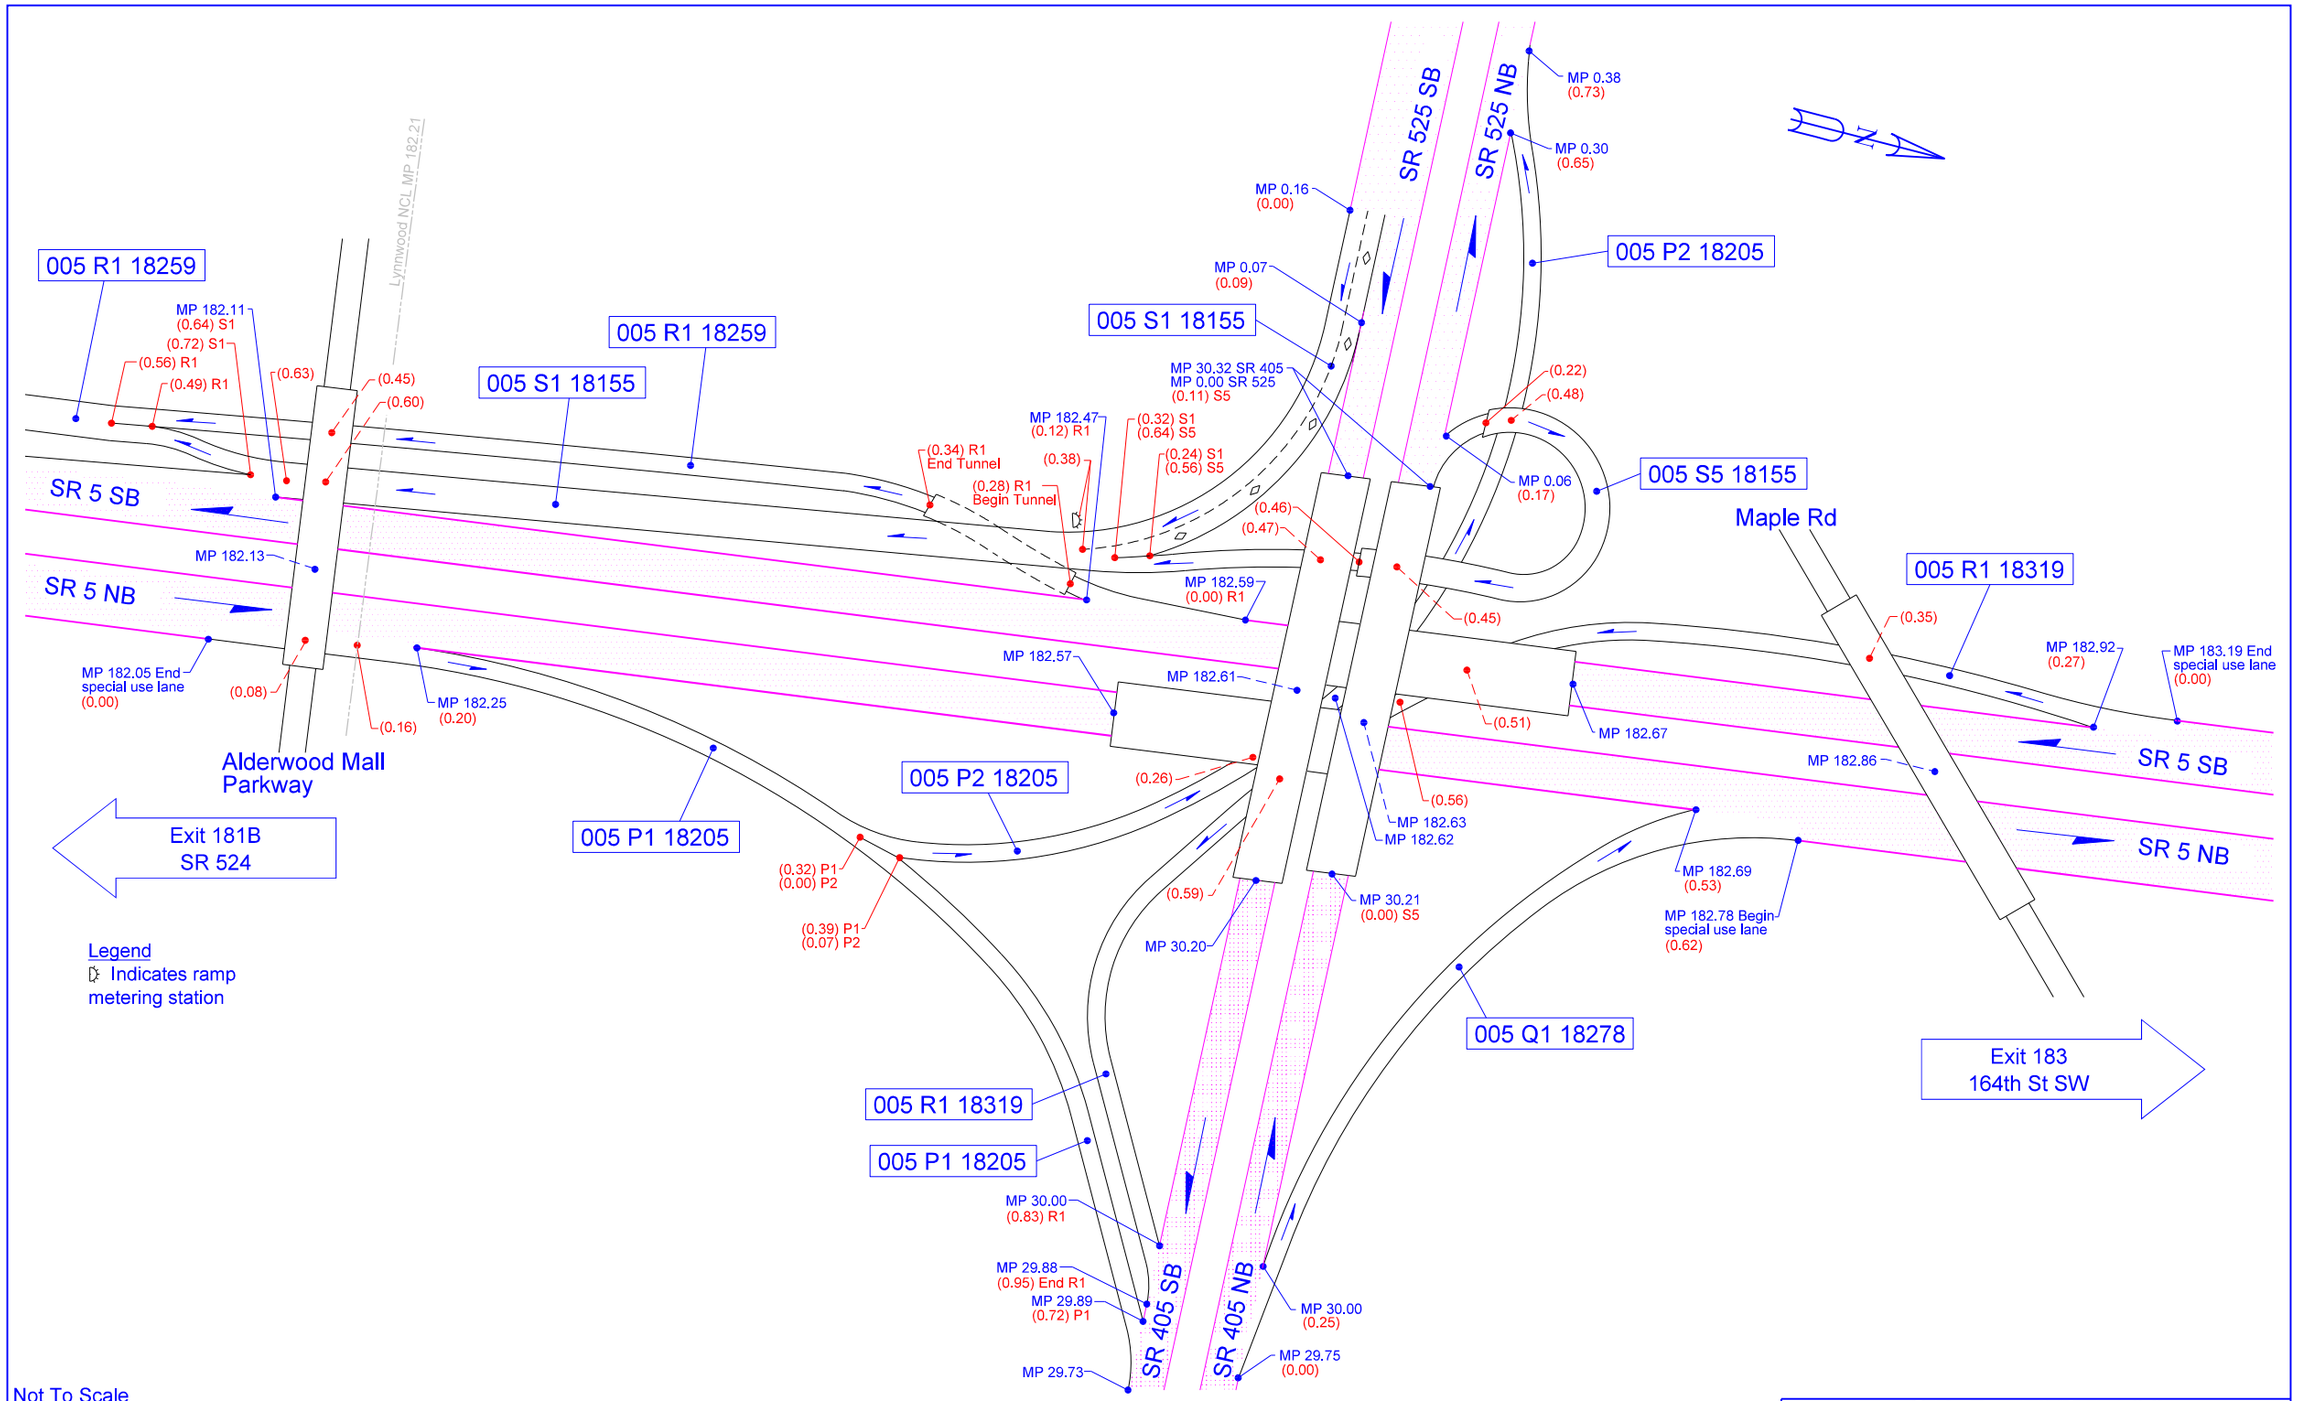

Not To Scale

03/14/2017	KLK	WSDOT NORTHWEST REGION	SNOHOMISH COUNTY	JUNCTION SR 405/SR 525	SR 5 - EXIT 182