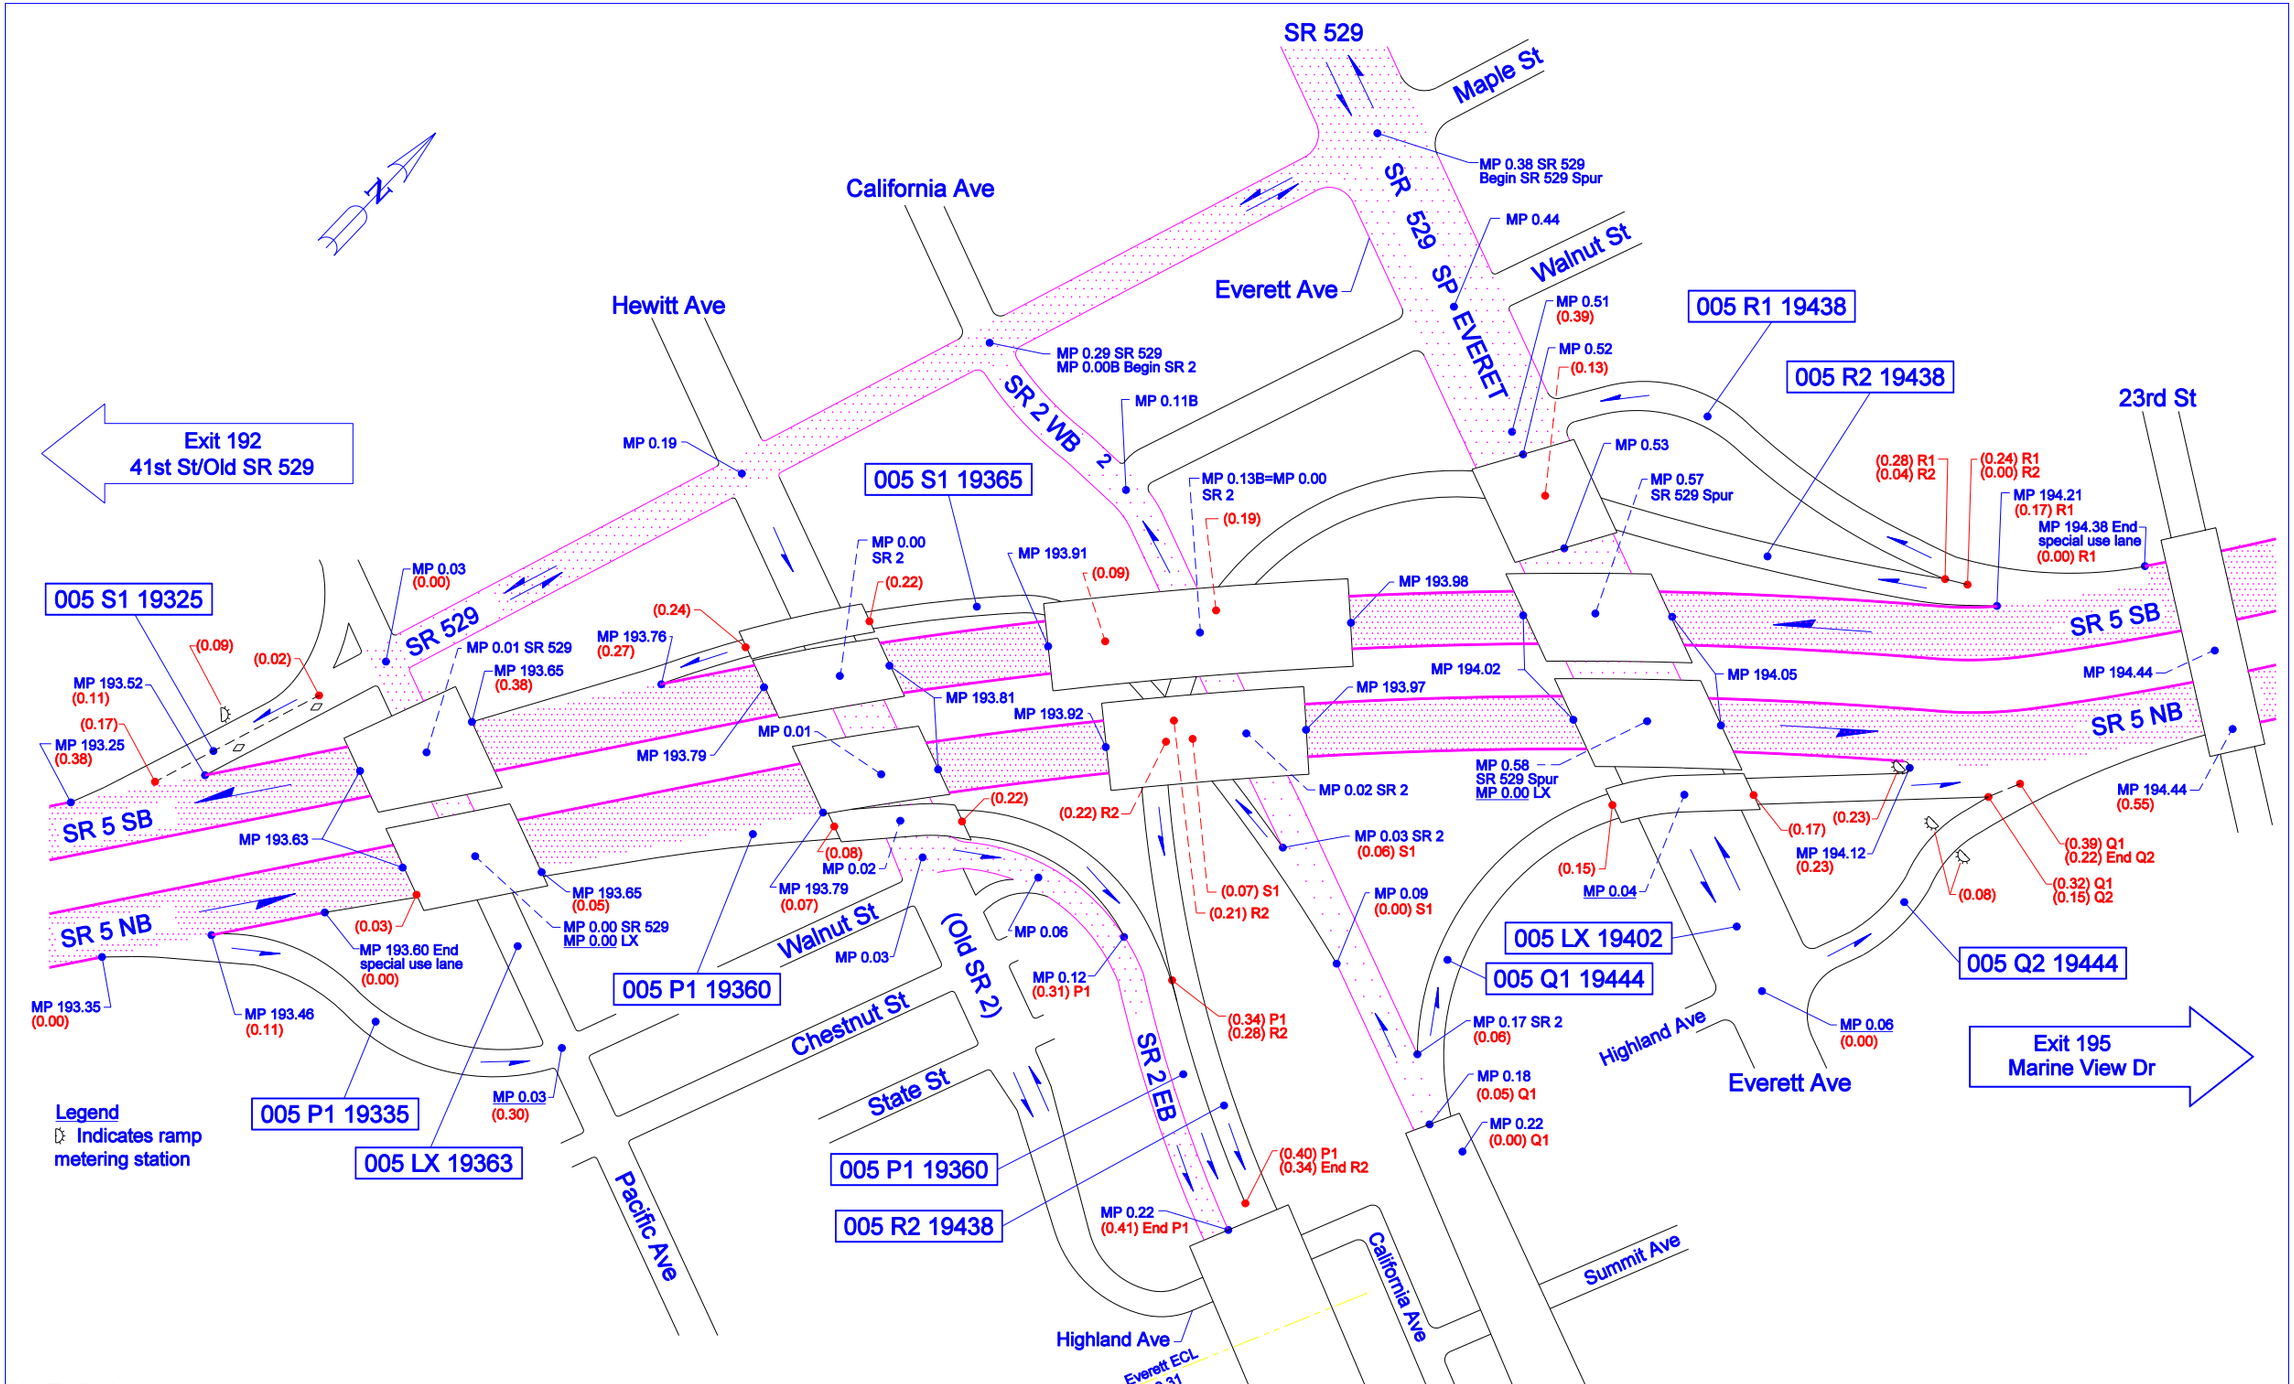
SR 529
Maple St
MP 0.38 SR 529
Begin SR 529 Spur
SR 529 SP EVERETT
MP 0.44
Walnut St
California Ave
Everett Ave
Hewitt Ave
MP 0.29 SR 529
MP 0.00B Begin SR 2
SR 2 WB
MP 0.11B
MP 0.19
005 S1 19365
MP 0.13B=MP 0.00
SR 2
(0.19)
MP 0.51
(0.39)
MP 0.52
(0.13)
005 R1 19438
005 R2 19438
23rd St
MP 0.53
MP 0.57
SR 529 Spur
(0.28) R1
(0.04) R2
(0.24) R1
(0.00) R2
MP 194.21
(0.17) R1
MP 194.38 End
special use lane
(0.00) R1
Exit 192
41st St/Old SR 529
005 S1 19325
MP 0.03
(0.00)
SR 529
MP 0.01 SR 529
MP 193.65
(0.38)
MP 193.76
(0.27)
(0.24)
MP 0.00
SR 2
(0.22)
MP 193.91
(0.09)
MP 193.98
SR 5 SB
MP 194.05
MP 194.44
MP 193.52
(0.11)
(0.09)
(0.02)
(0.17)
MP 193.25
(0.38)
MP 193.81
MP 193.92
MP 193.97
MP 194.02
MP 193.79
MP 0.01
SR 5 NB
MP 0.58
SR 529 Spur
MP 0.00 LX
MP 0.02 SR 2
(0.22) R2
MP 193.63
(0.22)
MP 0.03 SR 2
(0.06) S1
MP 194.44
(0.55)
(0.17)
(0.23)
MP 194.12
(0.23)
(0.39) Q1
(0.22) End Q2
(0.32) Q1
(0.15) Q2
(0.08)
(0.15)
MP 0.04
(0.07) S1
(0.21) R2
MP 0.09
(0.00) S1
MP 193.65
(0.05)
MP 0.00 SR 529
MP 0.00 LX
(0.03)
MP 193.60 End
special use lane
(0.00)
(0.08)
MP 0.02
MP 193.79
(0.07)
Walnut St
MP 0.03
(Old SR 2)
MP 0.06
005 P1 19360
MP 0.12
(0.31) P1
005 LX 19402
005 Q1 19444
005 Q2 19444
MP 193.35
(0.00)
MP 193.46
(0.11)
(0.34) P1
(0.28) R2
MP 0.17 SR 2
(0.06)
Highland Ave
Everett Ave
MP 0.06
(0.00)
Exit 195
Marine View Dr
Chestnut St
MP 0.18
(0.05) Q1
MP 0.22
(0.00) Q1
005 P1 19335
MP 0.03
(0.30)
State St
SR 2 EB
(0.40) P1
(0.34) End R2
005 LX 19363
005 P1 19360
005 R2 19438
MP 0.22
(0.41) End P1
Pacific Ave
California Ave
Summit Ave
Highland Ave
Everett ECL
MP 0.31
Legend
Indicates ramp
metering station
Not To Scale
08/03/2011
SLV
WSDOT NORTHWEST REGION
EVERETT, SNOHOMISH COUNTY
JUNCTION PACIFIC AVE/SR 2/SR 529
SR 5 - EXIT 193/194