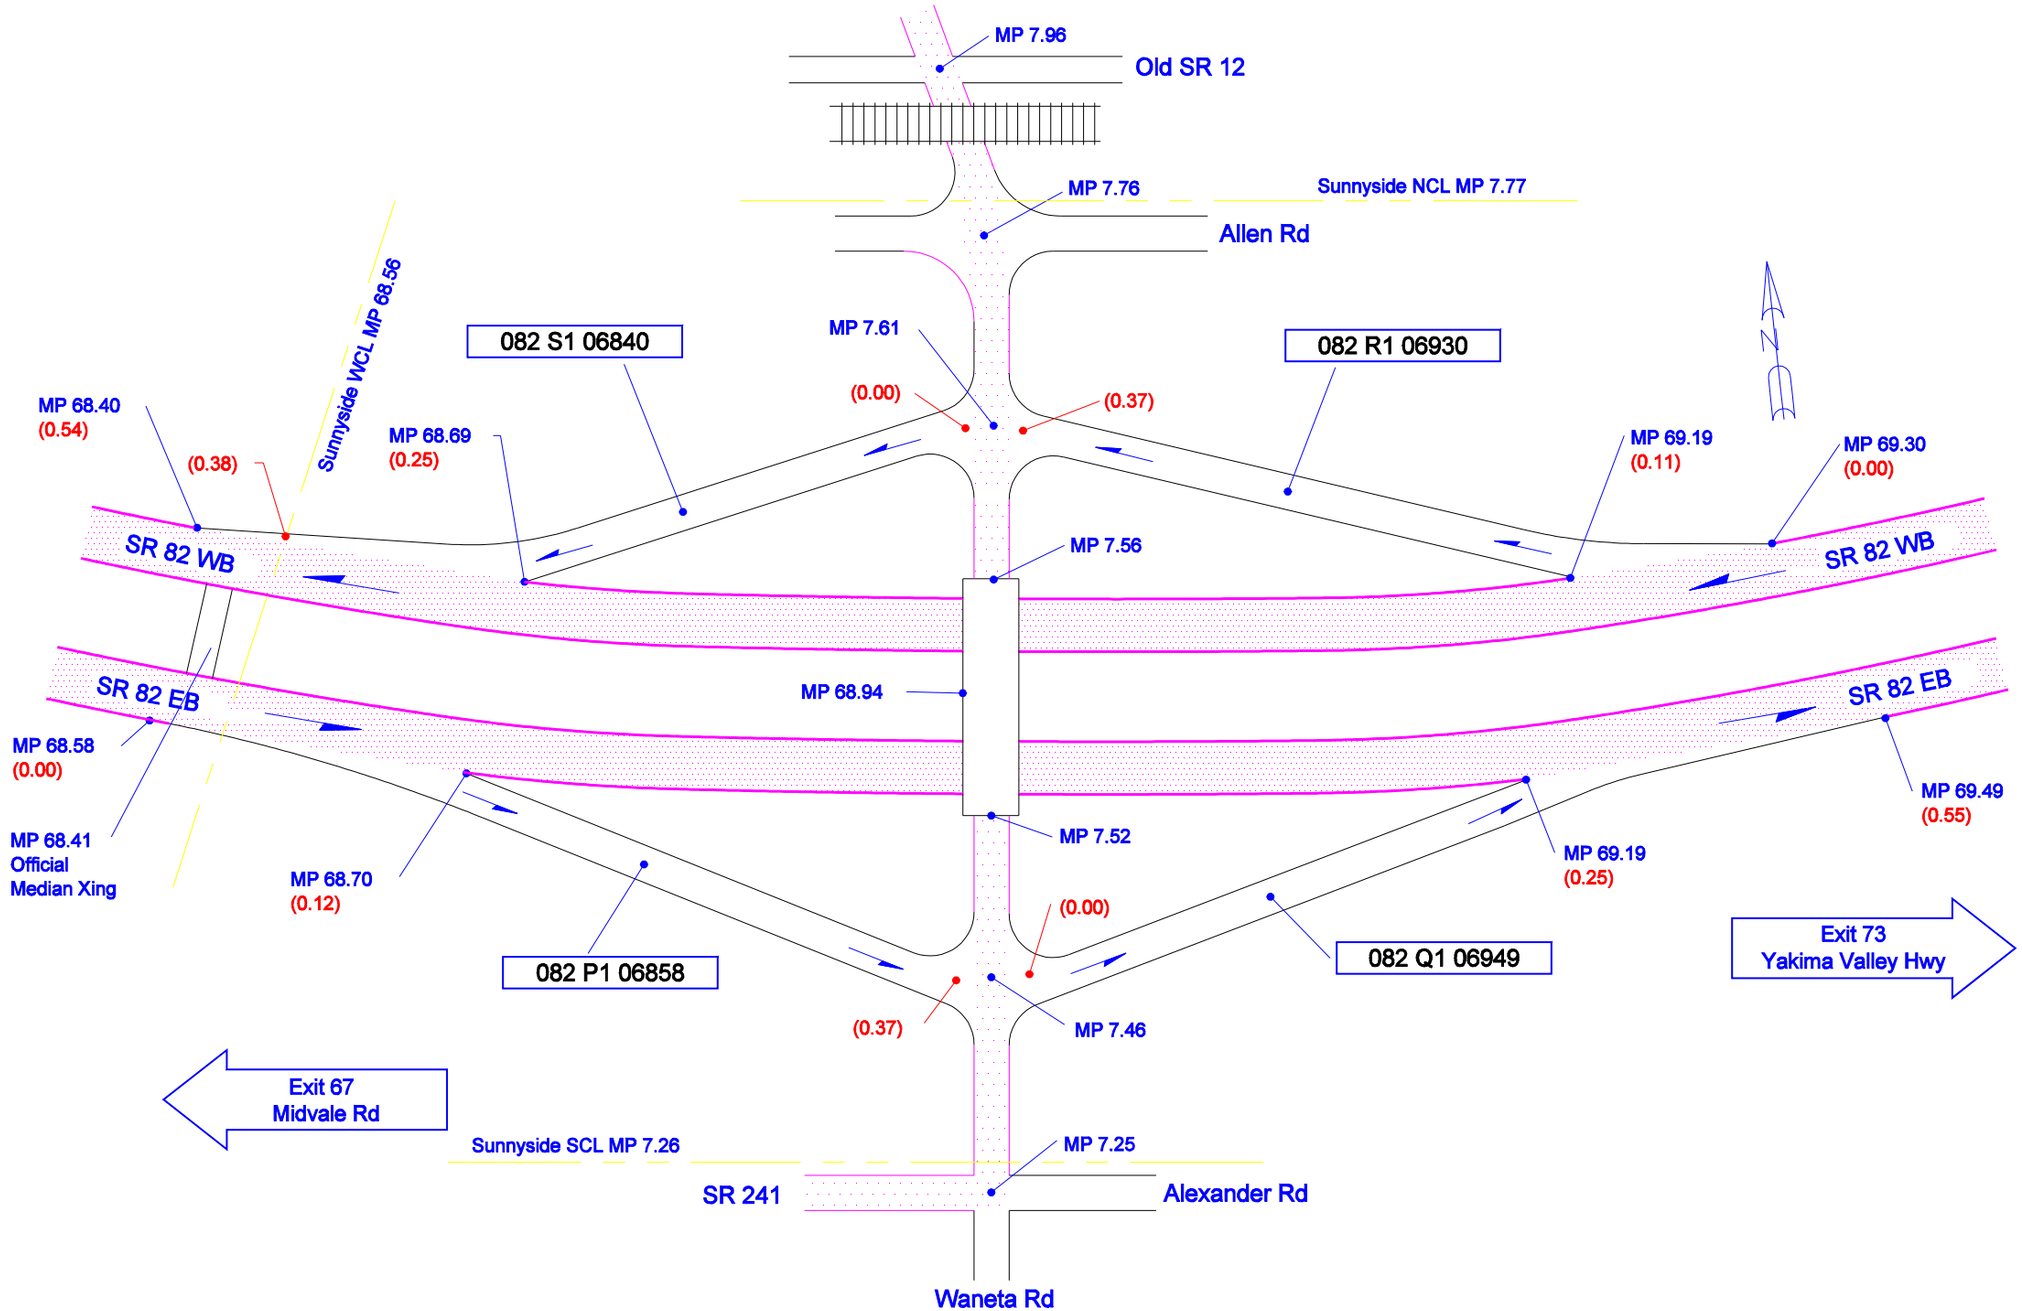

Not To Scale

7/29/1994	KLK	WSDOT SOUTH CENTRAL REGION	SUNNYSIDE, YAKIMA COUNTY	JUNCTION SR 241/WANETA RD	SR 82 - EXIT 69