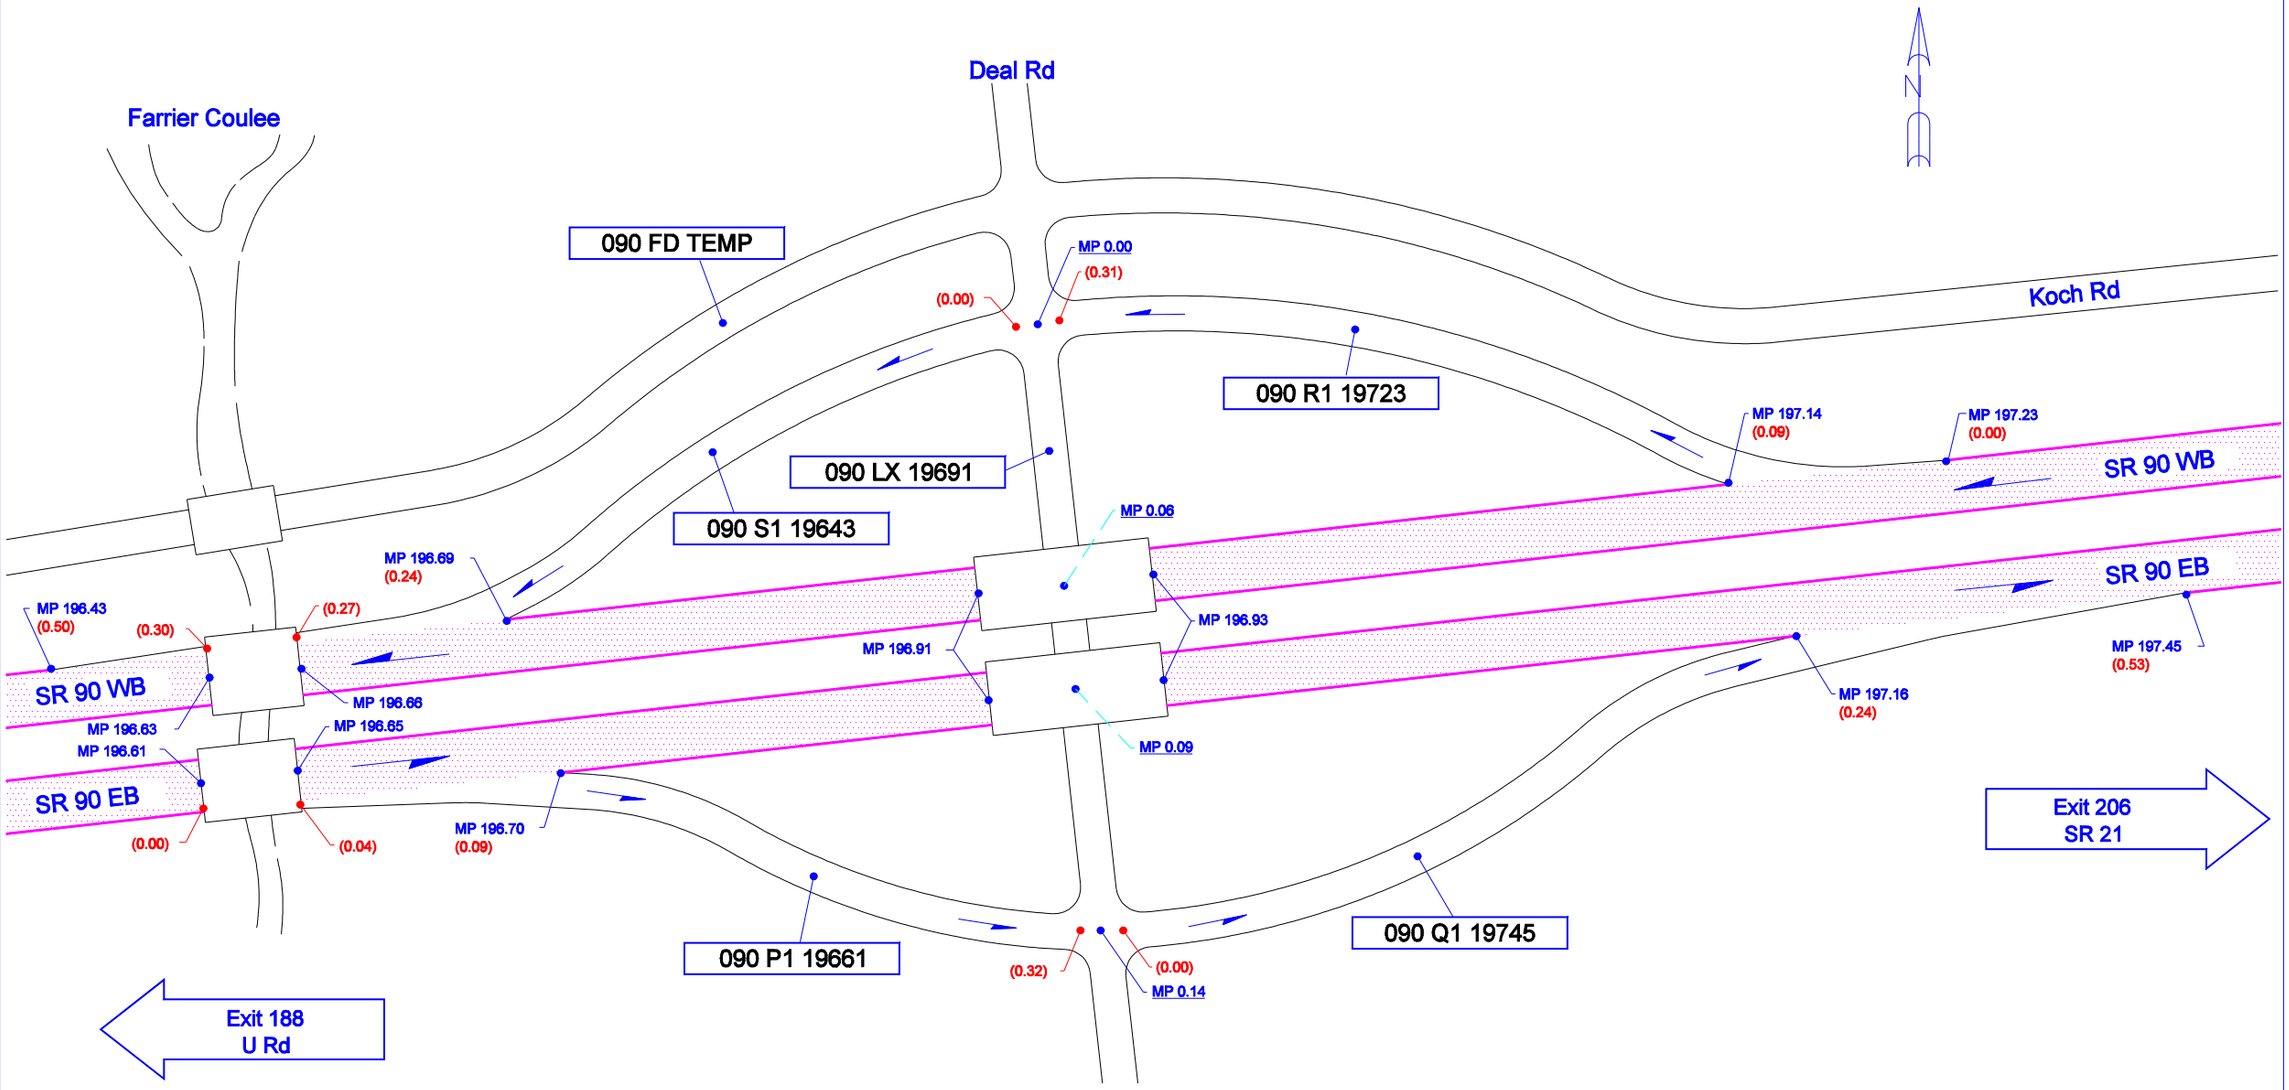

Not To Scale

7/17/1992	KLK	WSDOT EASTERN REGION	ADAMS COUNTY	JUNCTION DEAL RD	SR 90 - EXIT 196