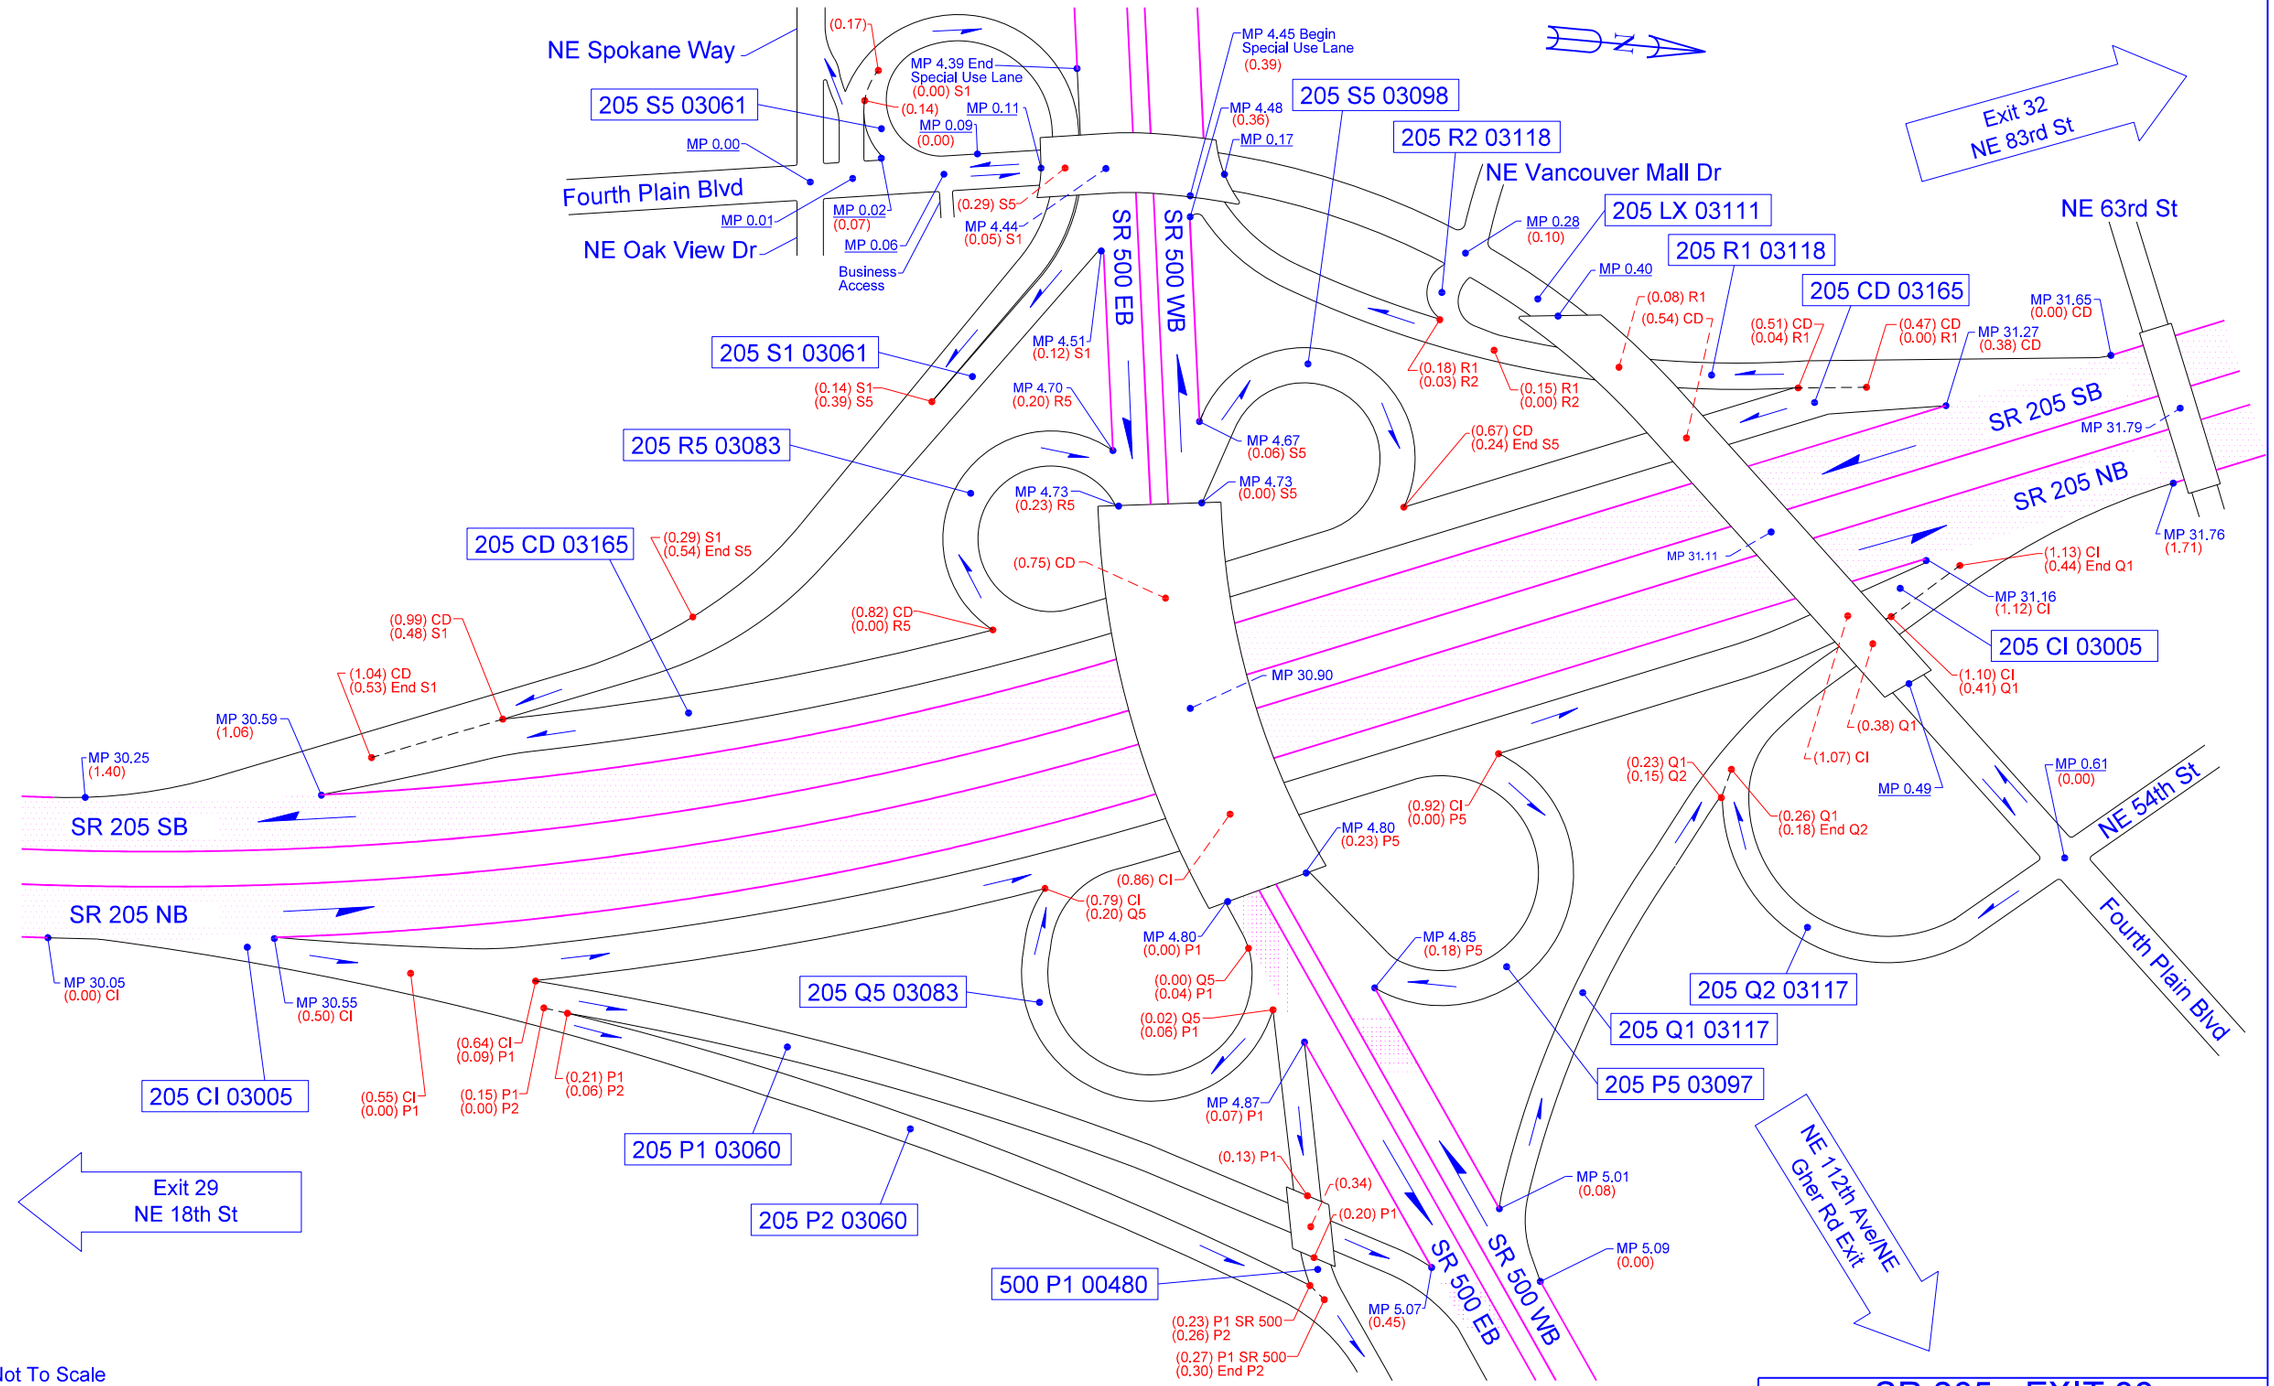

Not To Scale

03/06/2018	KLK	WSDOT SOUTHWEST REGION	VANCOUVER, CLARK COUNTY	JUNCTION SR 500/VANCOUVER MALL DR	SR 205 - EXIT 30