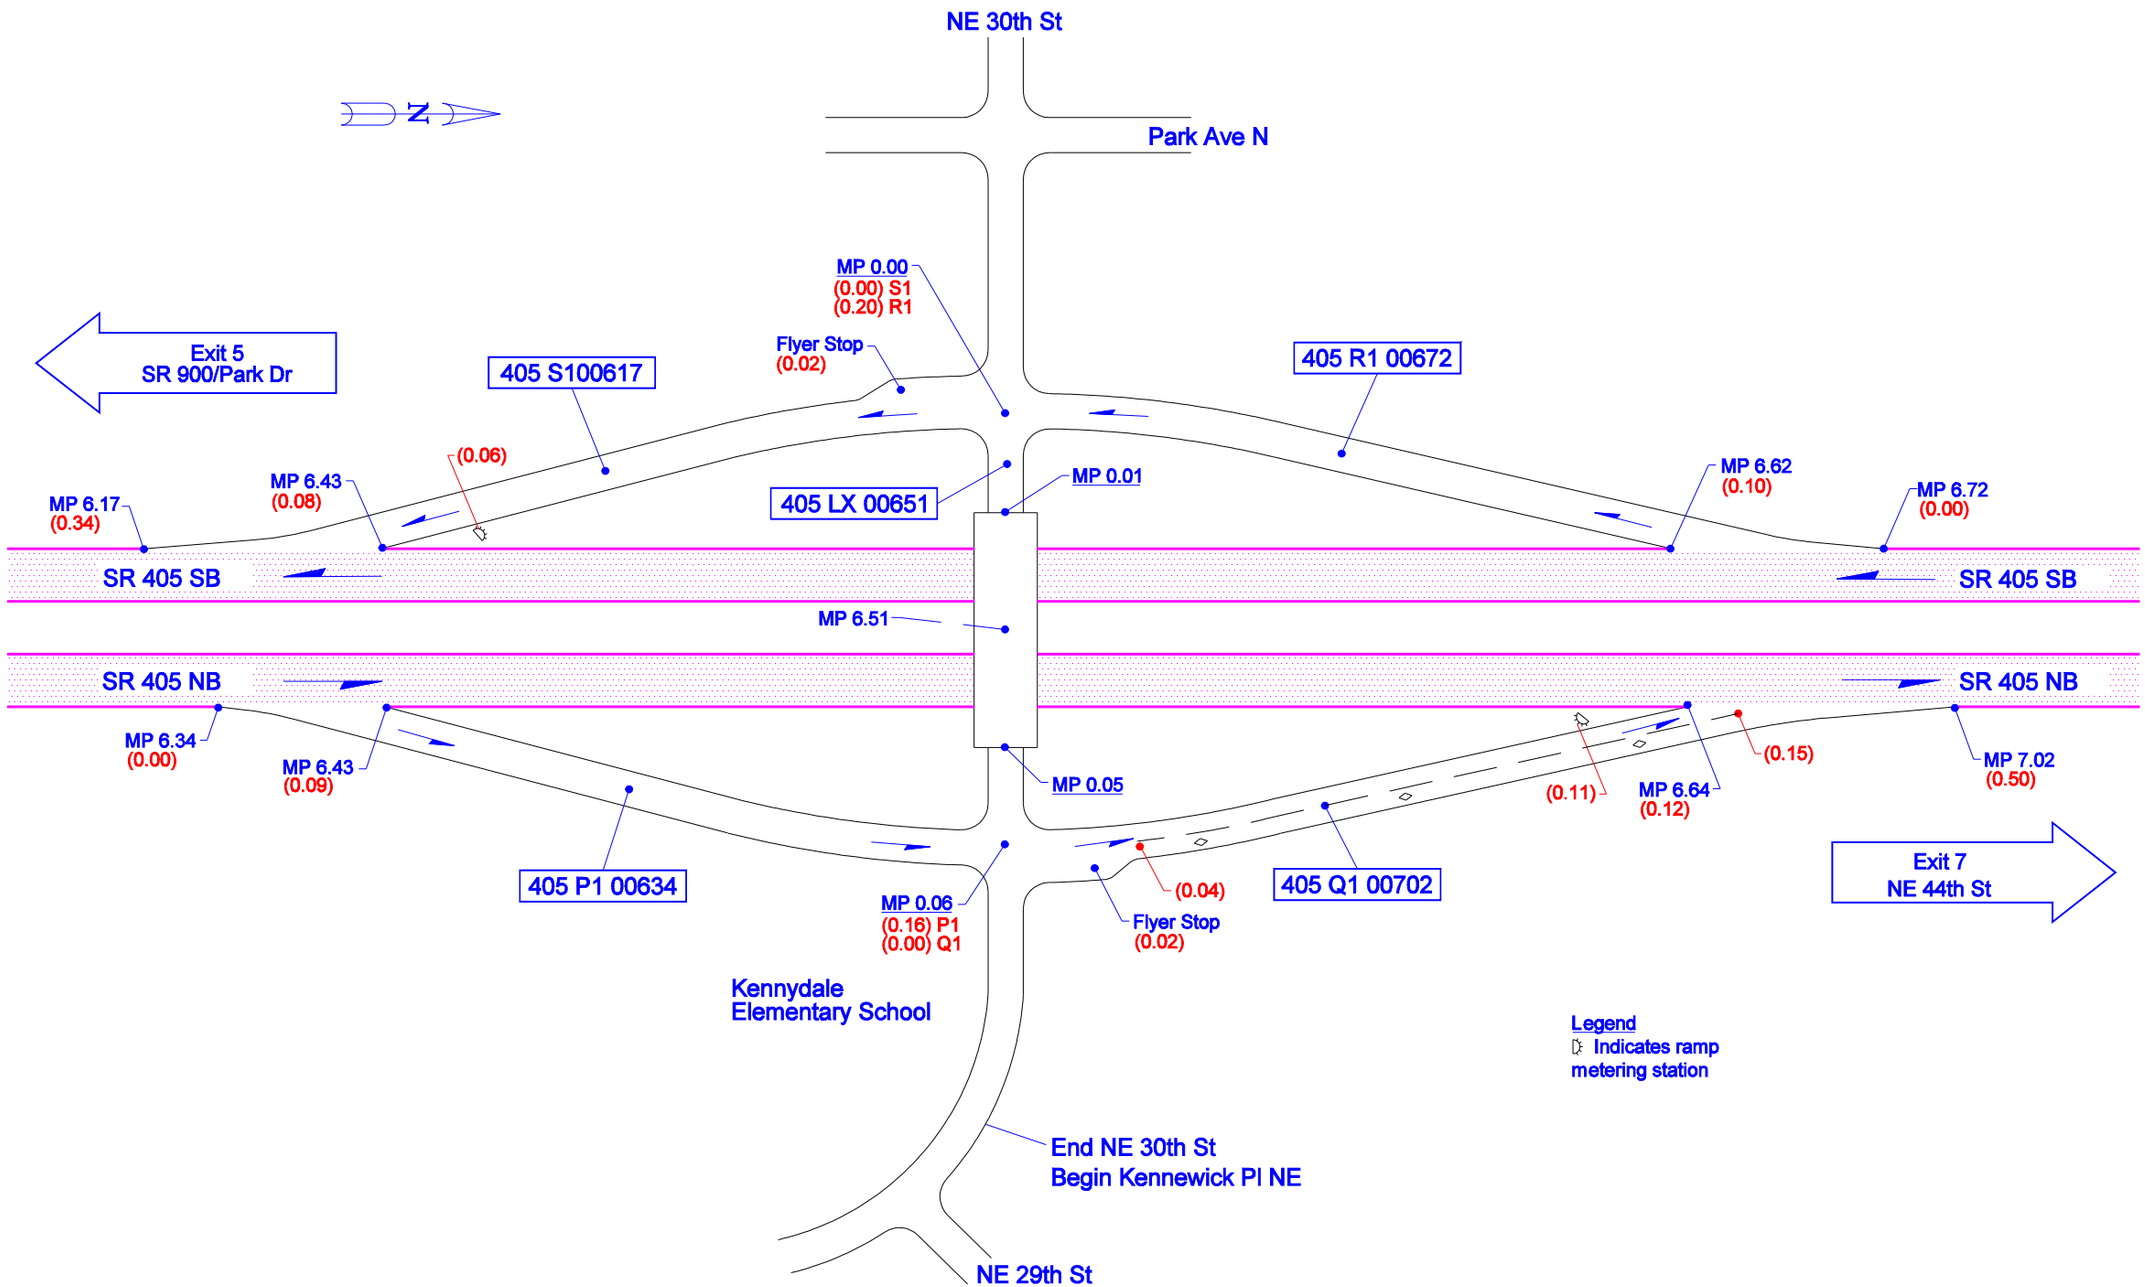

Not To Scale

04/02/2008	KLK	WSDOT NORTHWEST REGION	RENTON, KING COUNTY	JUNCTION NE 30TH ST	SR 405 - EXIT 6