

N:\200064\3\_Acadwg\Model\SCHOOL\_ZONE\_SIDEWALKS\200064 VICINITY MAP.dwg, 7/13/2020 3:11:26 PM, Alex Jondal, DWG To PDF.pc3  
©2020 T-O ENGINEERS. THIS INSTRUMENT IS THE PROPERTY OF T-O ENGINEERS. ANY REPRODUCTION, REUSE OR MODIFICATION OF THIS INSTRUMENT WITHOUT SPECIFIC WRITTEN PERMISSION OF T-O ENGINEERS IS STRICTLY PROHIBITED.



## LEGEND

— PROPOSED PROJECT








SAFE ROUTES TO SCHOOL - SUNSET ELEMENTARY

## VICINITY MAP

**T-O ENGINEERS**

121 W. PACIFIC AVENUE SUITE 200  
SPOKANE, WA 99201  
PHONE: (509) 319-2580      WWW.TO-ENGINEERS.COM  
E-FILE: 200064 VICINITY MAP.dwg      DATE: 7/13/20      JOB: 200064

N:\200643\_AuditingModel\SCHOOL\_ZONE\_SIDEWALK\_MAP.dwg 6/23/2020 12:33:23 PM, Alex Jondal, DWG To PDF.pc3  
©2020 T-O ENGINEERS. THIS INSTRUMENT IS THE PROPERTY OF T-O ENGINEERS. ANY REPRODUCTION, REUSE OR MODIFICATION OF THIS INSTRUMENT OR ITS CONTENTS WITHOUT SPECIFIC WRITTEN PERMISSION OF T-O ENGINEERS IS STRICTLY PROHIBITED.

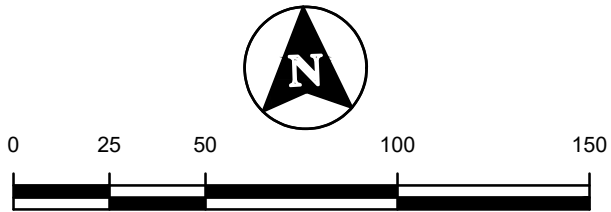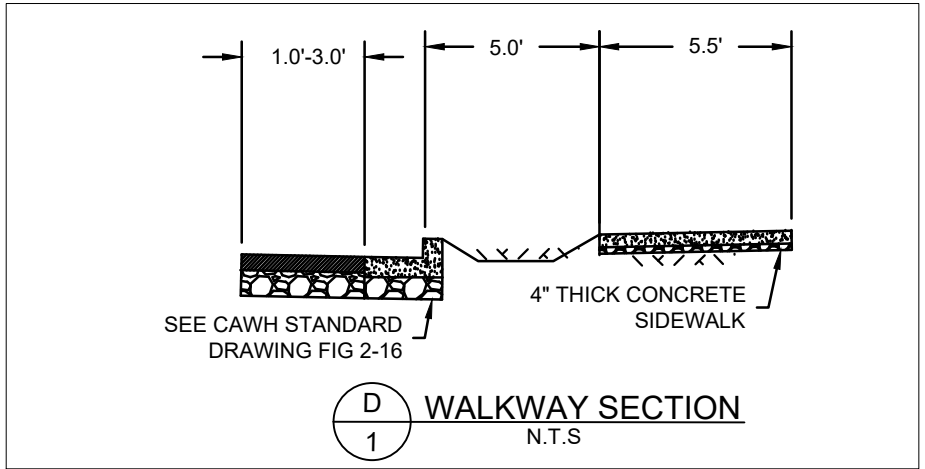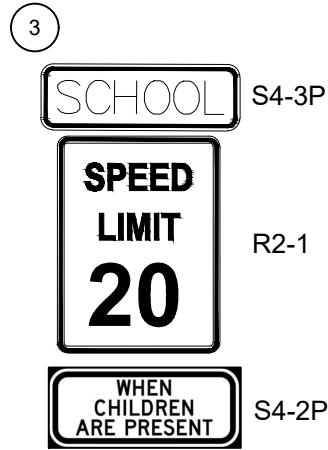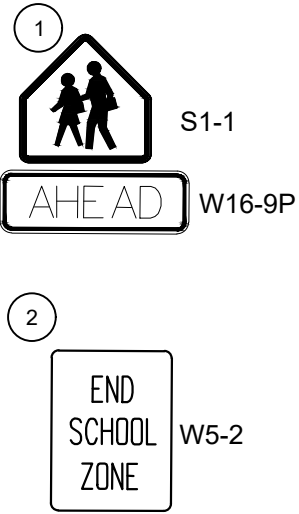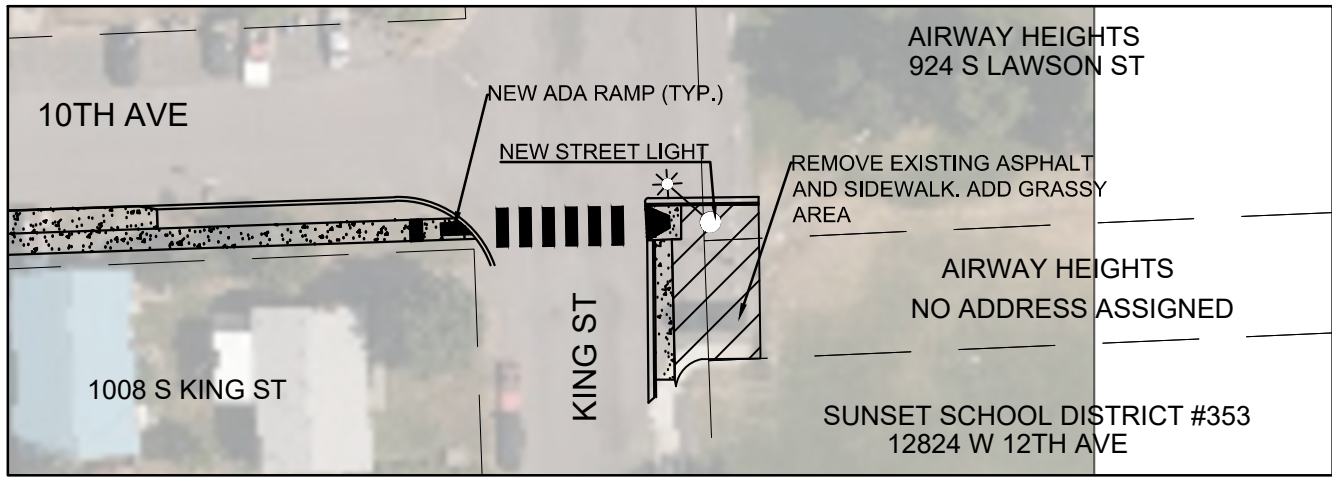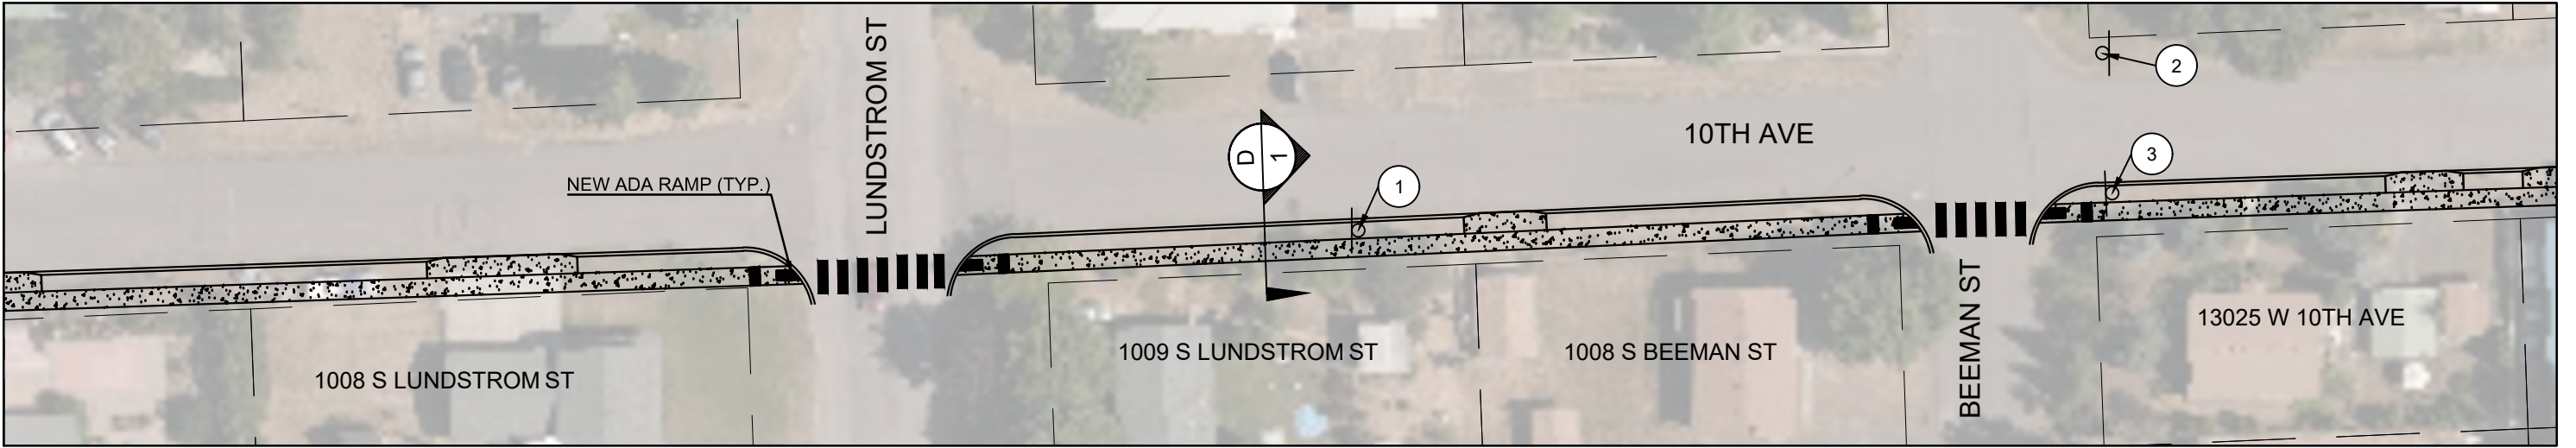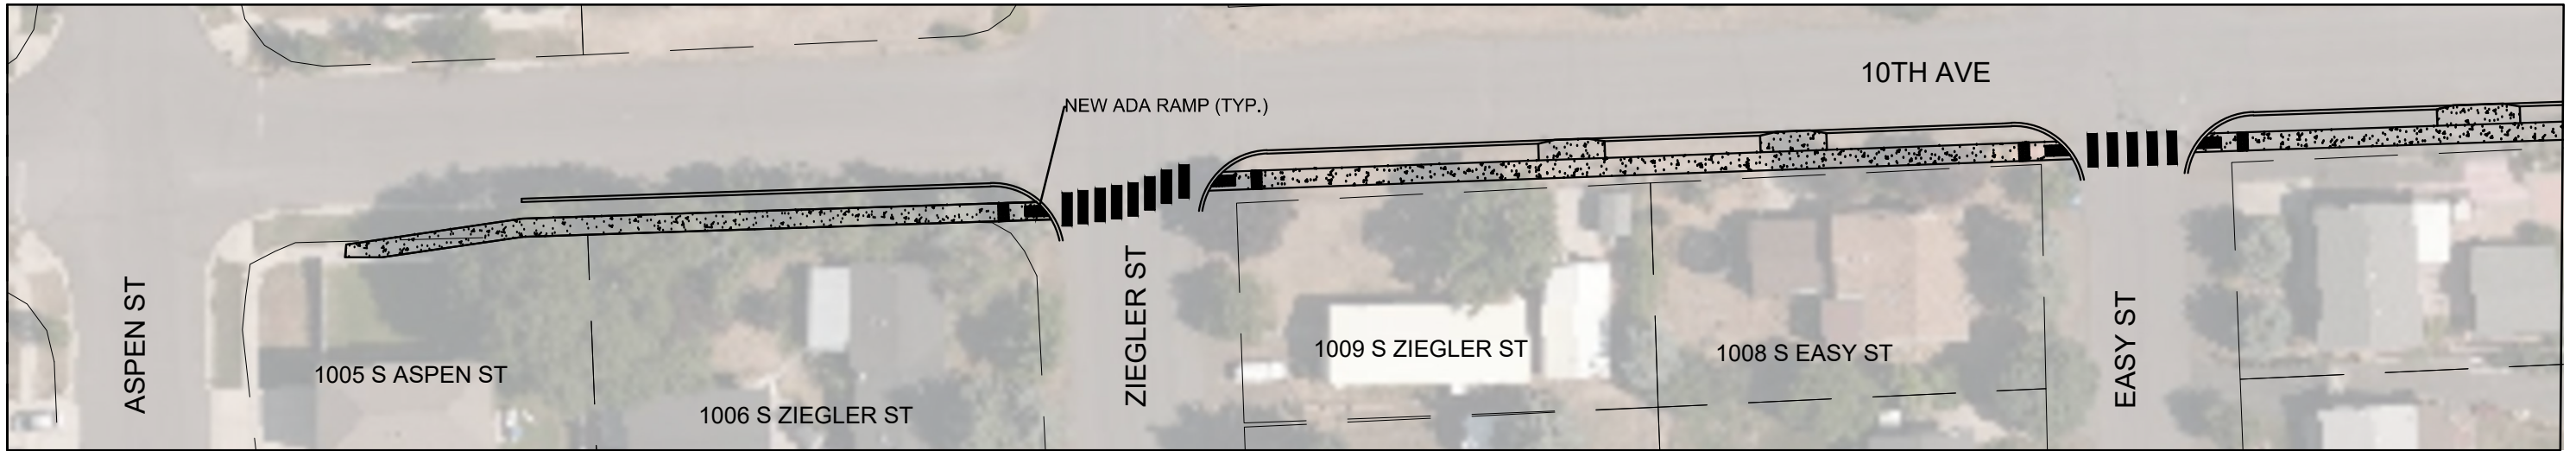

| SAFE ROUTES TO SCHOOL - SUNSET ELEMENTARY |         |
|-------------------------------------------|---------|
| PROJECT IMPACT MAPS                       | SHEET # |
|                                           | 1       |




**T-O ENGINEERS**  
121 W. PACIFIC AVENUE SUITE 200  
SPOKANE, WA 99201  
PHONE: (509) 319-2580 WWW.TO-ENGINEERS.COM  
E-FILE: 200064 SCHOOL\_ZONE\_SIDEWALK\_MAP.dwg DATE: 6/23/20 JOB: 200064

N:\20064\3\_AuditingModel\SCHOOL\_ZONE\_SIDEWALK\_MAP.dwg 6/12/2020 8:24:47 AM, Alex Jindal, DWG To PDF, p3  
©2020 T-O ENGINEERS. THIS INSTRUMENT IS THE PROPERTY OF T-O ENGINEERS. ANY REPRODUCTION, REUSE OR MODIFICATION OF THIS INSTRUMENT OR ITS CONTENTS WITHOUT SPECIFIC WRITTEN PERMISSION OF T-O ENGINEERS IS STRICTLY PROHIBITED.


EXISTING ROADWAY SECTION - 10TH AVE.

N.T.S

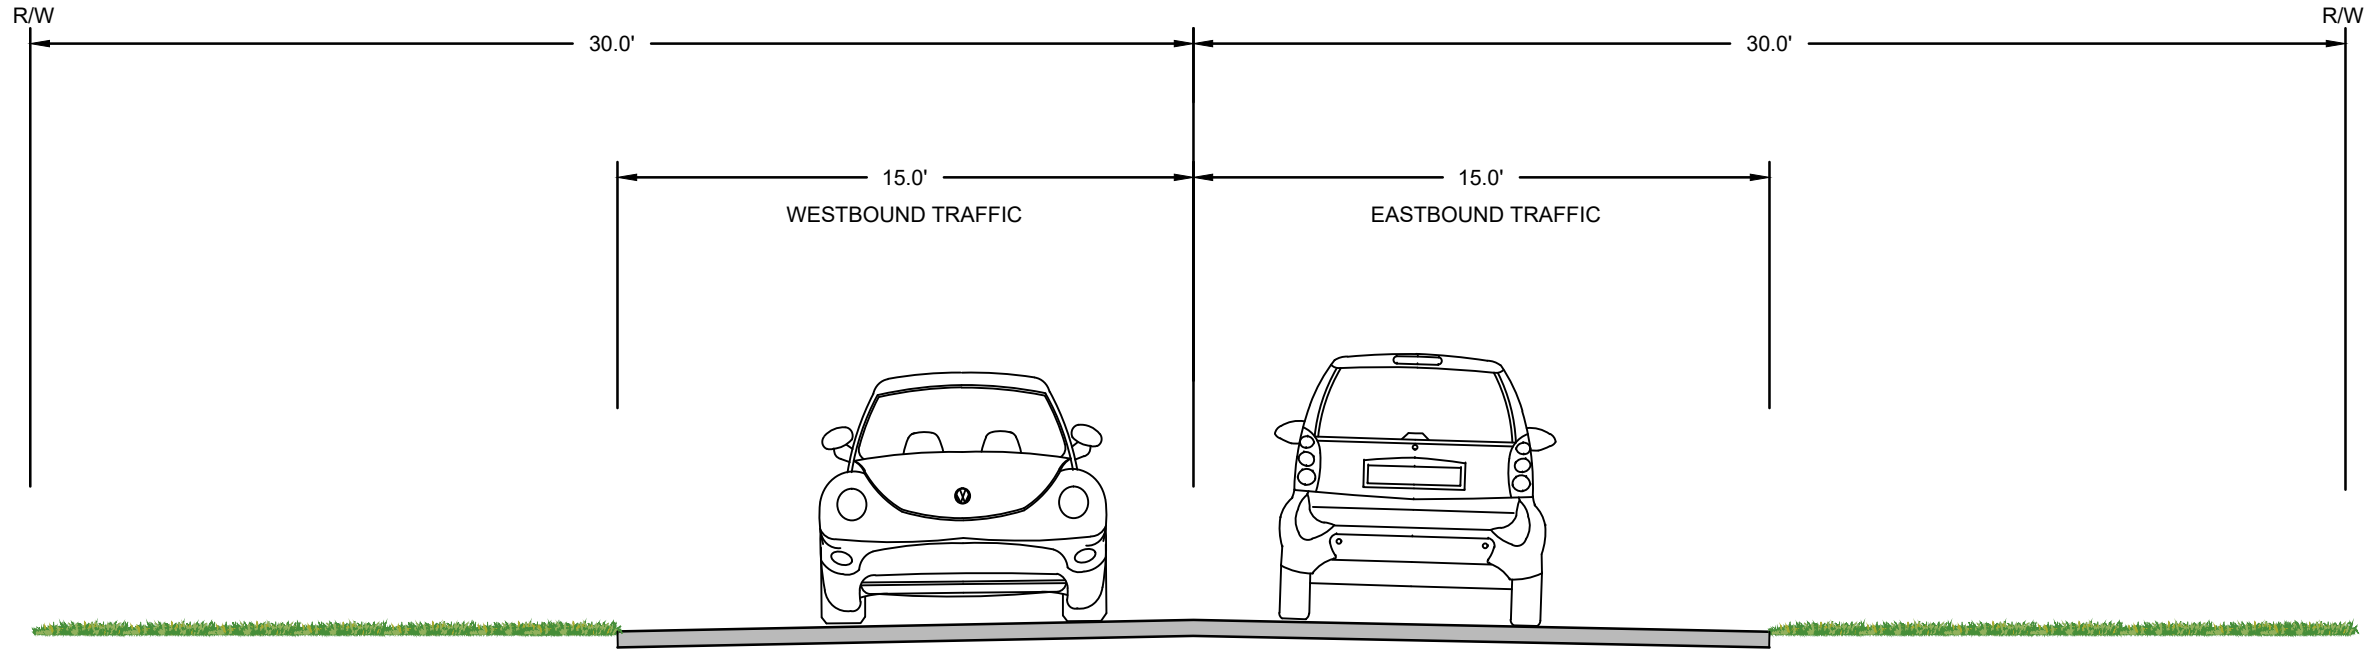

PROPOSED ROADWAY SECTION - 10TH AVE.

N.T.S

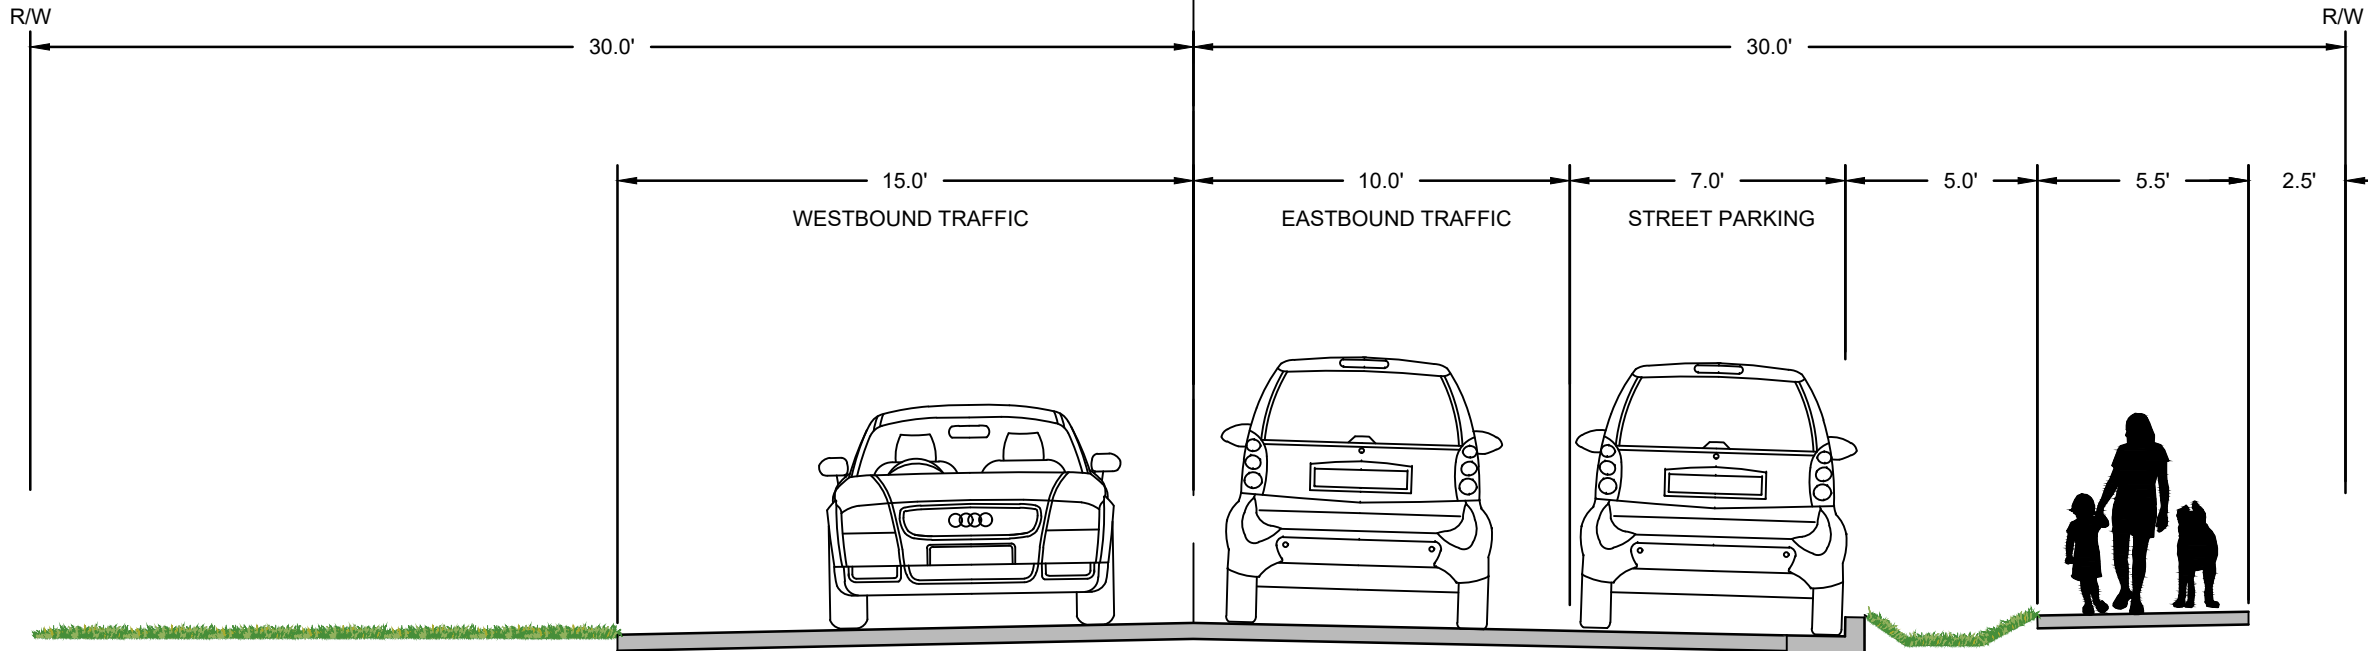

SAFE ROUTES TO SCHOOL - SUNSET ELEMENTARY

PROJECT TYPICAL SECTION

SHEET  
#  
2



**T-O ENGINEERS**

121 W. PACIFIC AVENUE SUITE 200  
SPOKANE, WA 99201

PHONE: (509) 319-2580 WWW.TO-ENGINEERS.COM

E-FILE: 200064 SCHOOL\_ZONE\_SIDEWALK\_MAP.dwg DATE: 6/12/20

JOB: 200064